

STANDARD ABBREVIATIONS

•	AT	JT.	JOINT
•	FOUND(S)	JST.	JOIST
AB.	ABOVE	JSTs.	JOISTS
APPROX.	APPROXIMATELY	LDY.	LAUNDRY
BASE.	BASEMENT	LT.	LIGHT
B/T	BETWEEN	LIN.	LINEN
BLK.	BLOCK		
BLK'G	BLOCKING	MANUF.	MANUFACTURER
BD.	BOARD	MAN.	MANUFACTURER
BRD.	BOARD	MAS.	MASONRY
BOT.	BOTTOM	MAX.	MAXIMUM
BLDG.	BUILDING	MTL.	METAL
BAB.	CABINET	MIN.	MINIMUM
CLG.	CEILING		
C/L	CENTERLINE	N.I.C.	NOT IN CONTRACT
CLR.	CLEAR		
CLOS.	CLOSET	O.C.	ON CENTER
COL.	COLUMN	O/C	ON CENTER
COLS.	COLUMNS	OPT.	OPTIONAL
CONC.	CONCRETE	O.S.B.	ORIENTED STRAND BOARD
CMU	CONCRETE MASONARY UNIT	OTS	OWNER TO SELECT
C.U.	CONDENSER UNIT	O.T.S.	OWNER TO SELECT
CONN.	CONNECTION		
CONT.	CONTINUOUS	PG.	PAGE
COVER'G	COVERING	PAN.	PANTRY
C&S	CRAWLSPACE	PL.	PLATE
CRAWLSP.	CRAWLSPACE	PLY'WD	PLYWOOD
DECO.	DECORATIVE	PLY'WD	PLYWOOD
DET	DETAIL	PLY	PLYWOOD
DIA.	DIAMETER	POLY.	POLYETHYLENE
DW	DISHWASHER	PSI	POUNDS PER SQUARE INCH
DBL.	DOUBLE.	PRE-FAB	PREFABRICATED
DF	DOUGLAS FIR		
D	DRYER	RE:	REFERENCE
EA.	EACH.	REF.	REFRIGERATOR
ELEV.	ELEVATION	REINF.	REINFORCED
ENG.	ENGINEER	R	RESISTANCE
ENG'D	ENGINEERED	R.A.	RETURN AIR
F	FURNACE	R.A.G.	RETURN AIR GRILLE
FT.	FEET	REQ'D.	REQUIRED
F.F.L.	FINISHED FLOOR LINE		
FIN.	FINISH	SCR.	SCREEN
F.C.	FIRE CODE	SHLVs.	SHELVES
FLR.	FLOOR	SHR.	SHOWER
F.D.	FLOOR DRAIN	SHWR.	SHOWER
FTG.	FOOTING	SST.	SIMPSON STRONG TIE
FOUND.	FOUNDATION	SP	SOUTHERN PINE
FND.	FOUNDATION	SPECS.	SPECIFICATIONS
FR.	FREEZER	SQ.	SQUARE
GA.	GAUGE	S.F.	SQUARE FOOTAGE
GALV.	GALVANIZE	STL.	STEEL
GYP.	GYPsum	THK.	THICK
HDR.	HEADER	THK.	THICKNESS
HVAC	HEATING, VENTILATION & AIR CONDITIONING	TBD	TO BE DETERMINED
HT.	HEIGHT	TR.	TRANSOM
HWT	HOT WATER TANK	TYP.	TYPICAL
HTS.	HEIGHTS	U.T.C.	UNDER THE COUNTER
HORIZ.	HORIZONTAL	U/C	UNDER THE COUNTER
IN.	INCHES	U.N.O.	UNLESS NOTED OTHERWISE
INCL.	INCLUDE	UTIL.	UTILITY
INSUL.	INSULATION	VAN.	VANITY
		VERT.	VERTICAL
		WH	WATER HEATER
		W	WASHER
		WT.	WEIGHT
		WIN.	WINDOW
		W.M.	WIRE MESH
		W/	WITH
		WD.	WOOD
		WF	WOOD FRAME
		WW	WINDOW WELL

D R A W I N G I N D E X :

SHEET 01	TITLE SHEET
SHEET 02	FOUNDATION PLAN
SHEET 03	MAIN FLOOR PLAN,
SHEET 04	UPPER FLOOR PLAN & ROOF PLAN
SHEET 05	FRAMING PLANS
SHEET 06	EXTERIOR VIEWS
SHEET 07	SECTIONS & DETAILS
SHEET 08	ELECTRICAL PLANS
SHEET 09	I.R.C. CODE SHEET 01
SHEET 10	I.R.C. CODE SHEET 02
SHEET 11	I.R.C. CODE SHEET 03
SHEET 12	I.R.C. EXCLUSIONS & SPAN TABLES
SHEET 13	I.R.C. ENERGY EFFICIENCY

NOTE :

THIS DWELLING SHALL BE CONSTRUCTED IN
ACCORDANCE TO THE INTERNATIONAL
RESIDENTIAL CODE 2018 (IRC 2018).
REFER TO SHEET 08 THRU 12.

BLUEBONNET



THESE DRAWINGS ARE ARCHITECTURAL DRAWINGS. IN ORDER TO OBTAIN A BUILDING PERMIT, YOU MAY BE REQUIRED TO RETAIN THE SERVICES OF ADDITIONAL CONSULTANTS. CHECK WITH YOUR LOCAL BUILDING DEPARTMENT.

[illegible]

SCALE:

1/4" = 1'-0"
U.N.O.

DATE:

MAY 24, 2024


DRAWN BY:

2

SHEET NUMBER

1

TITLE PAGE

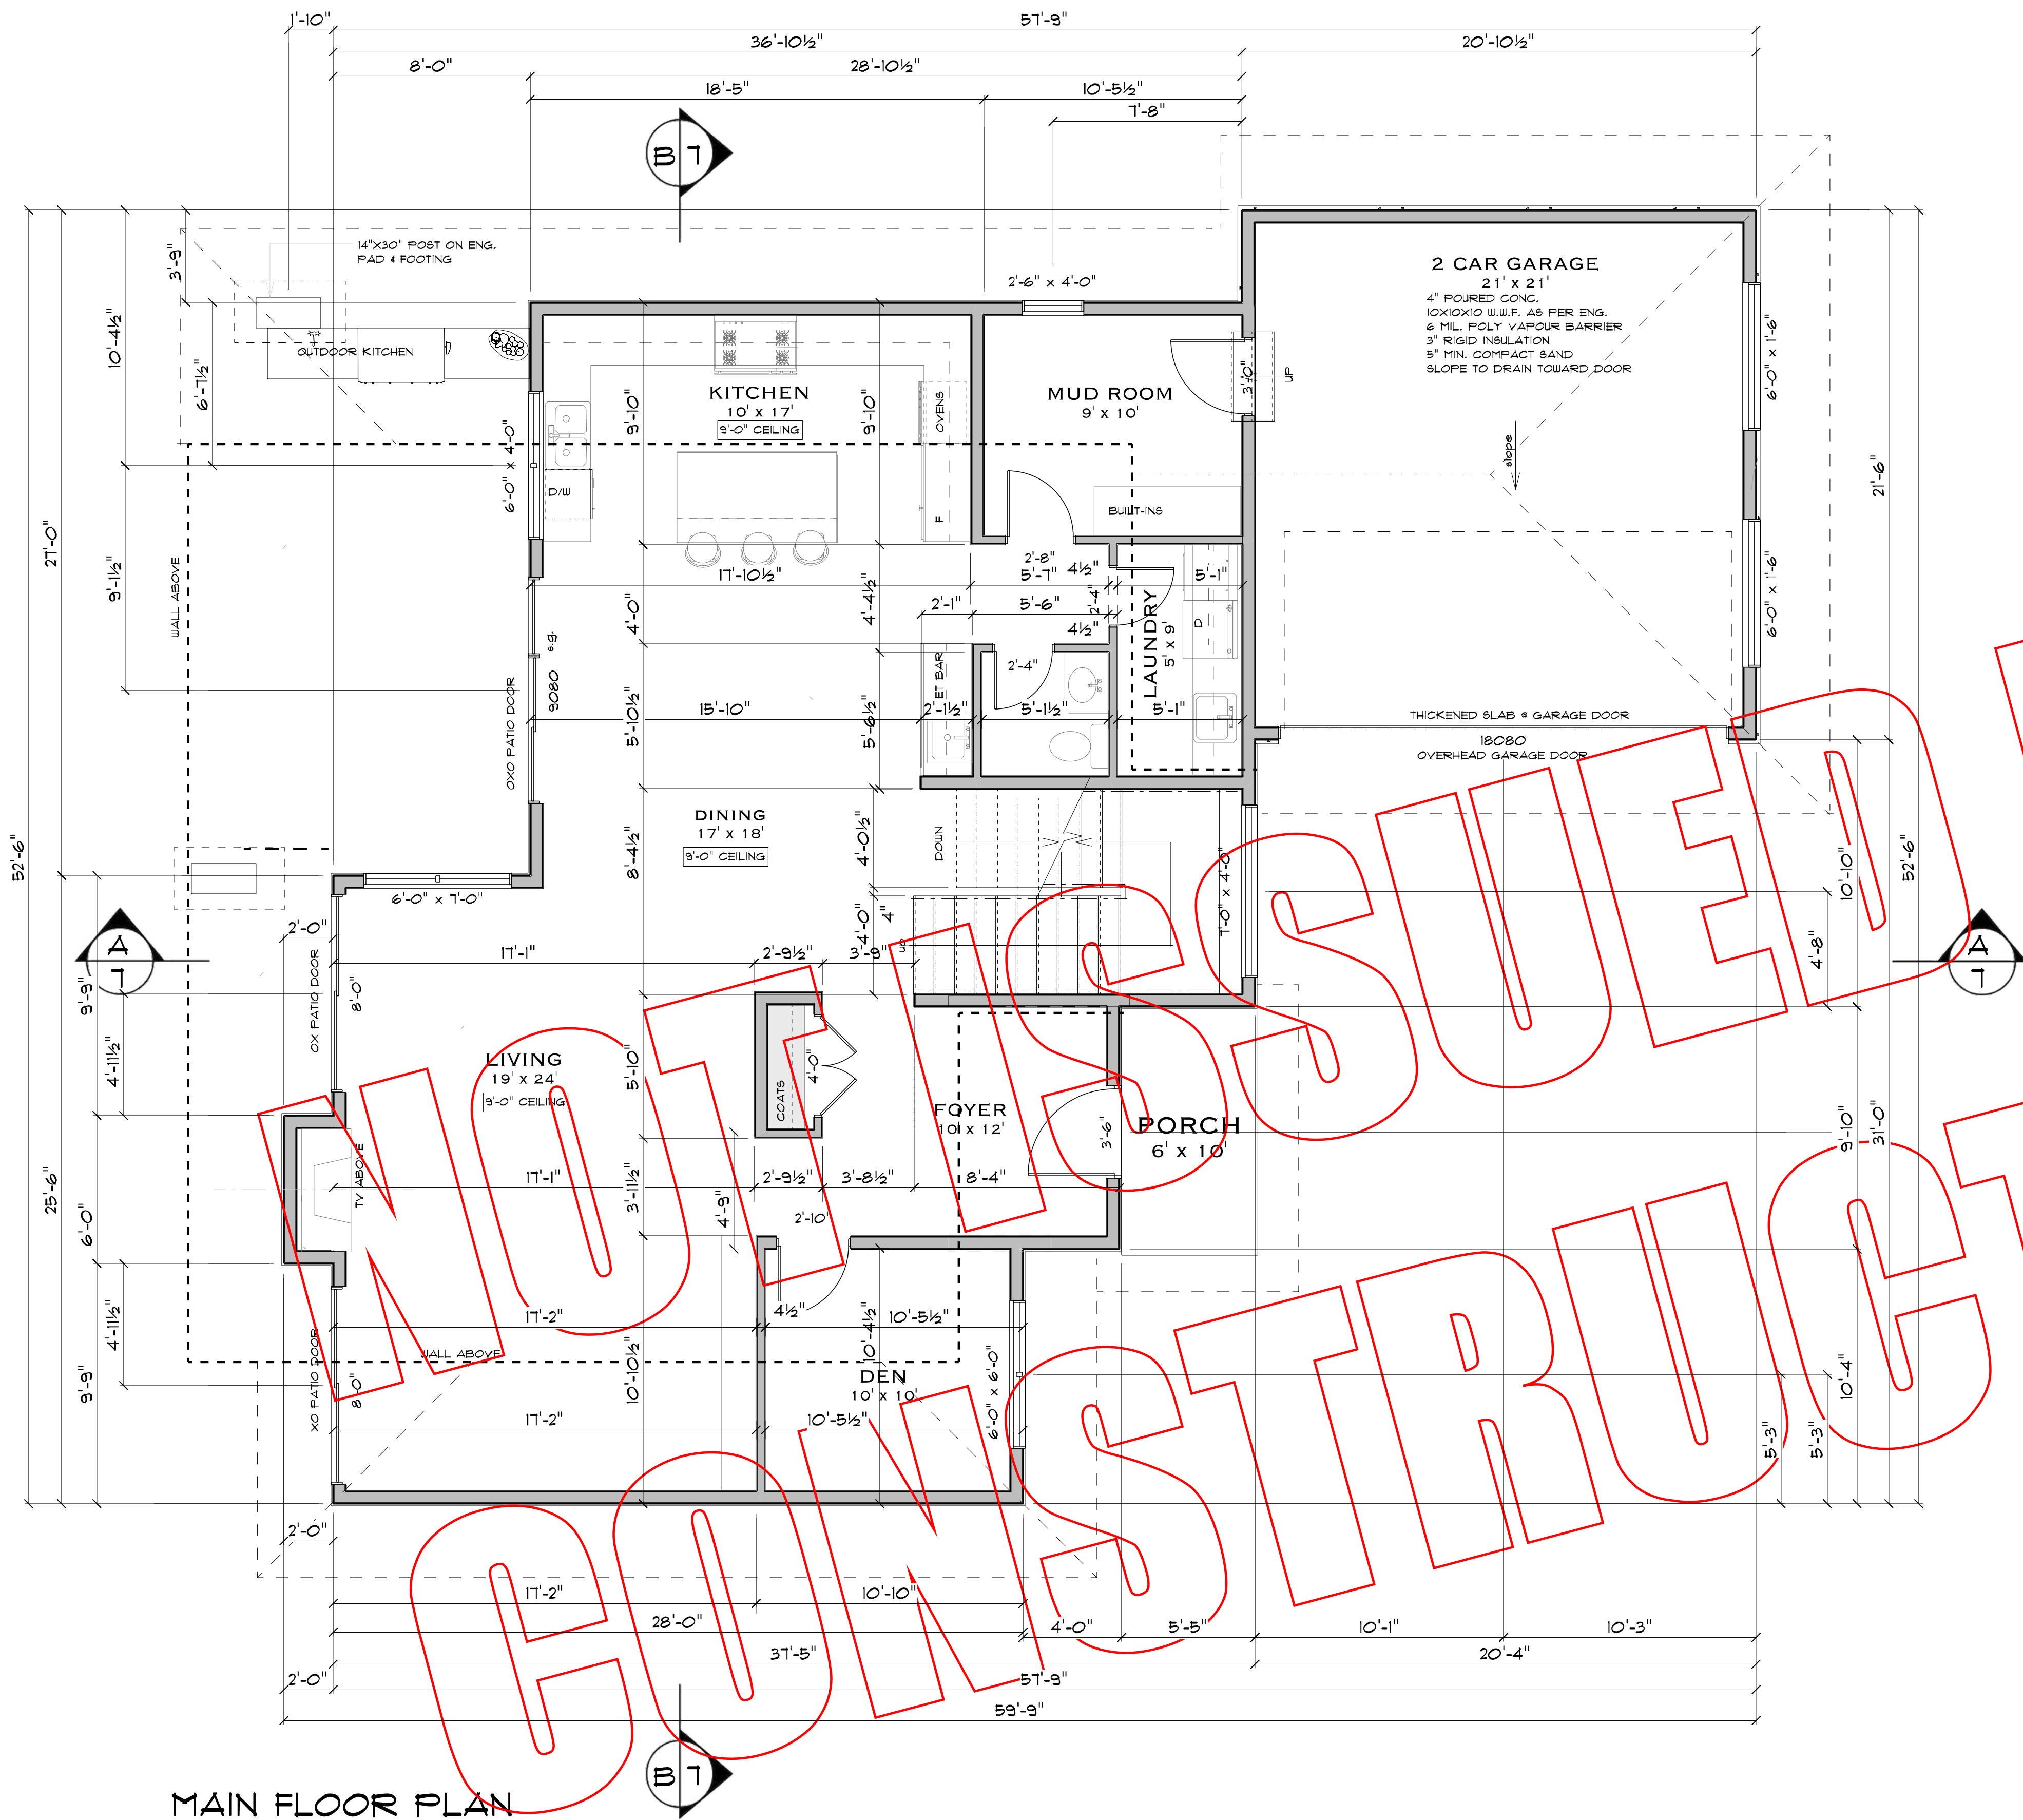


MAIN FLOOR PLAN
SCALE: 1/4" = 1'-0"

AREA SCHEDULE	
NAME	AREA
MAIN FLOOR	1485.1 sq ft.
GARAGE	441.6 sq ft.
COVERED PORCH	301.6 sq ft.

THE DESIGNER HAS DILIGENTLY EXERCISED GREAT CARE AND EFFORT IN THE DEVELOPMENT OF THESE PLANS AND THE COMPLETION OF THESE CONSTRUCTION DOCUMENTS. HOWEVER, DUE TO THE SIGNIFICANT VARIANCE IN THE SPECIFIC CONDITIONS OF EACH PROJECT, THE DESIGNER DOES NOT GUARANTEE THE ACCURACY OR COMPLETENESS OF THESE PLANS. THE DESIGNER IS NOT RESPONSIBLE FOR ANY CONSTRUCTION DEFECTS, OMISSIONS, OR DEFICIENCIES IN THE DESIGN. IT IS THE RESPONSIBILITY OF THE CLIENT TO ENSURE THAT ALL NECESSARY PERMITS AND APPROVALS ARE OBTAINED PRIOR TO CONSTRUCTION. THE DESIGNER IS NOT A STRUCTURAL ENGINEER AND IS NOT PROVIDING ANY STRUCTURAL ANALYSIS OR DESIGN. THE DESIGNER IS NOT RESPONSIBLE FOR ANY STRUCTURAL DEFECTS, OMISSIONS, OR DEFICIENCIES IN THE DESIGN. IT IS THE RESPONSIBILITY OF THE CLIENT TO ENSURE THAT ALL NECESSARY PERMITS AND APPROVALS ARE OBTAINED PRIOR TO CONSTRUCTION. THE DESIGNER IS NOT A BUILDING CODES OFFICIAL AND IS NOT PROVIDING ANY BUILDING CODES. THE DESIGNER IS NOT RESPONSIBLE FOR ANY BUILDING CODES DEFECTS, OMISSIONS, OR DEFICIENCIES IN THE DESIGN. IT IS THE RESPONSIBILITY OF THE CLIENT TO ENSURE THAT ALL NECESSARY PERMITS AND APPROVALS ARE OBTAINED PRIOR TO CONSTRUCTION. THE DESIGNER IS NOT A MECHANICAL, ELECTRICAL, OR PLUMBING ENGINEER AND IS NOT PROVIDING ANY MECHANICAL, ELECTRICAL, OR PLUMBING DESIGN. THE DESIGNER IS NOT RESPONSIBLE FOR ANY MECHANICAL, ELECTRICAL, OR PLUMBING DEFECTS, OMISSIONS, OR DEFICIENCIES IN THE DESIGN. IT IS THE RESPONSIBILITY OF THE CLIENT TO ENSURE THAT ALL NECESSARY PERMITS AND APPROVALS ARE OBTAINED PRIOR TO CONSTRUCTION.

SCALE:
1/4" = 1'-0" U.N.O.
DATE:
MAY 24, 2024
DRAWN BY:
SHEET NUMBER
3
MAIN FLOOR PLAN

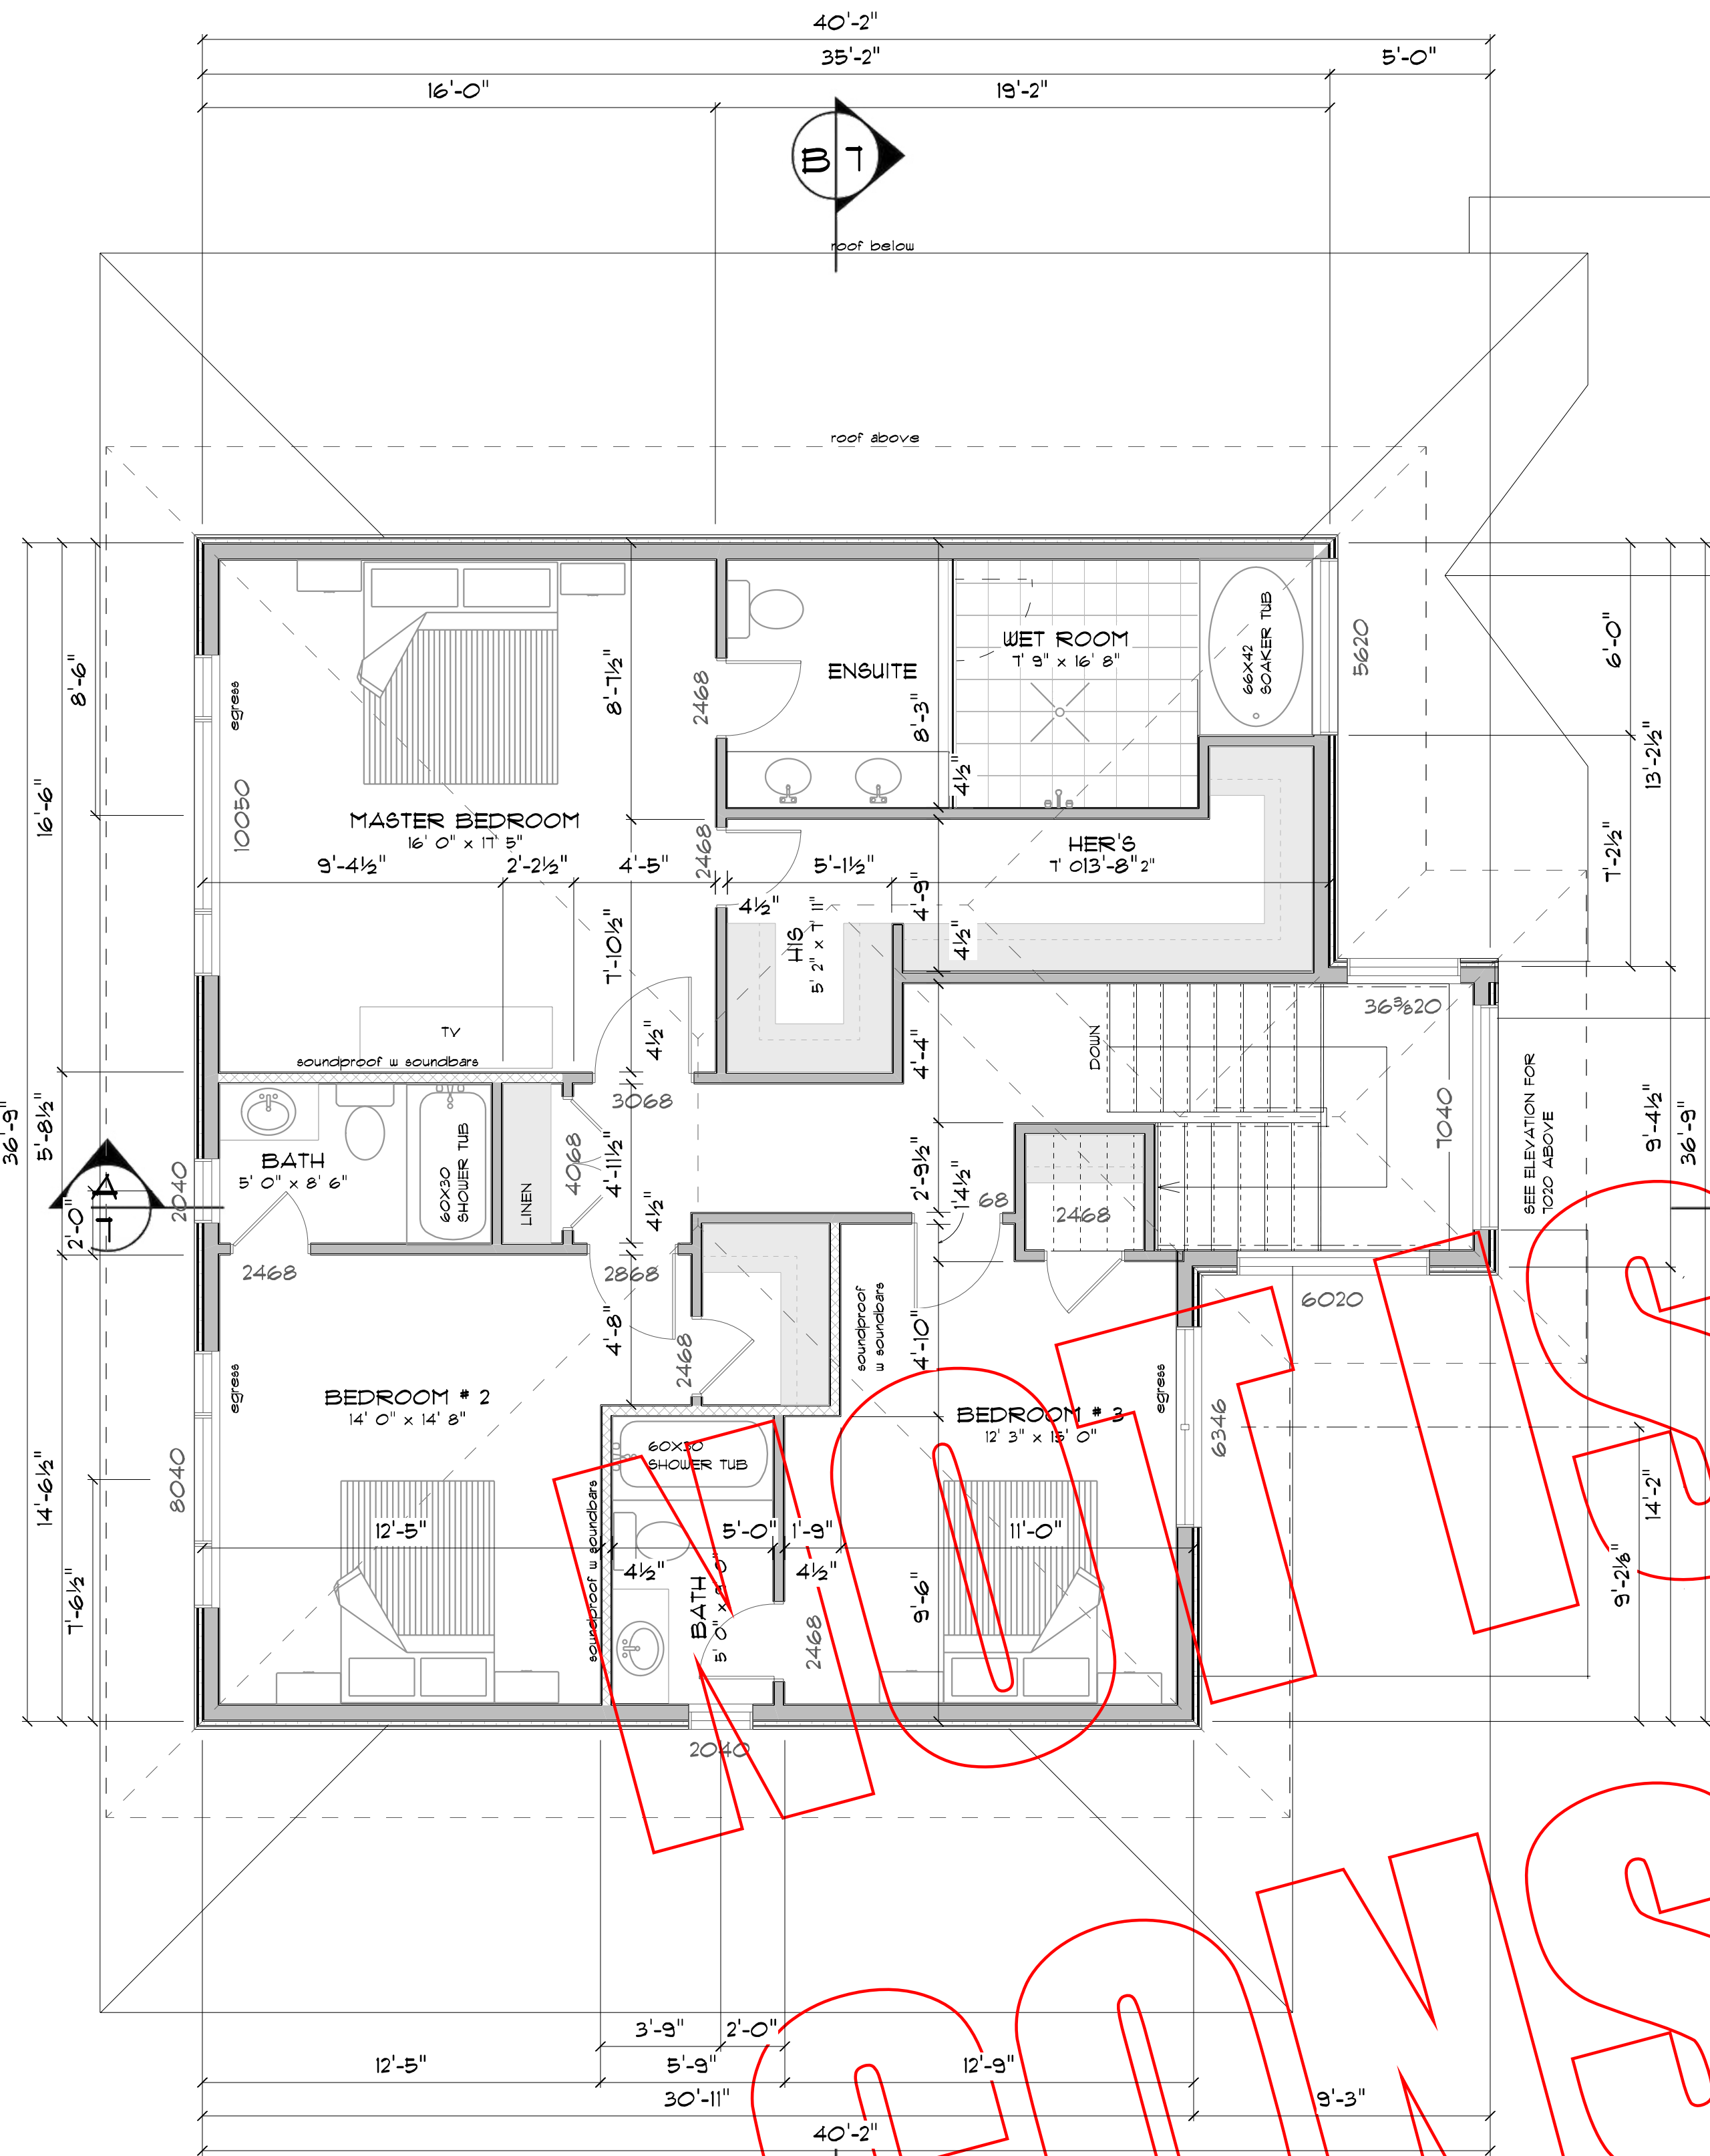


AREA SCHEDULE	
NAME	AREA
UPPER FLOOR	1279.0 sq ft.

EGRESS:
BOTTOM OF OPENER NOT TO EXCEED 4'-11" ABOVE FLOOR
MIN. CLEAR UNOBSTRUCTED OPENING
15" X 36" REQUIRED FOR ONE OPENER
PER WINDOW AS DESIGNATED
MANUFACTURER TO INSTALL EGRESS
HARDWARE TO CASEMENT OPENER
AS REQUIRED TO MAINTAIN MIN. AREA
OPENING OF 3.319 SQ.FT. (CLEAR OPENING WIDTH)

AREA SCHEDULE	
NAME	AREA
Soffit Area	451.9 sq ft.


HRV IS LOCATED IN
CONDITIONED ATTIC SPACE

ROOF PLAN
SCALE: 1/4" = 1'-0"

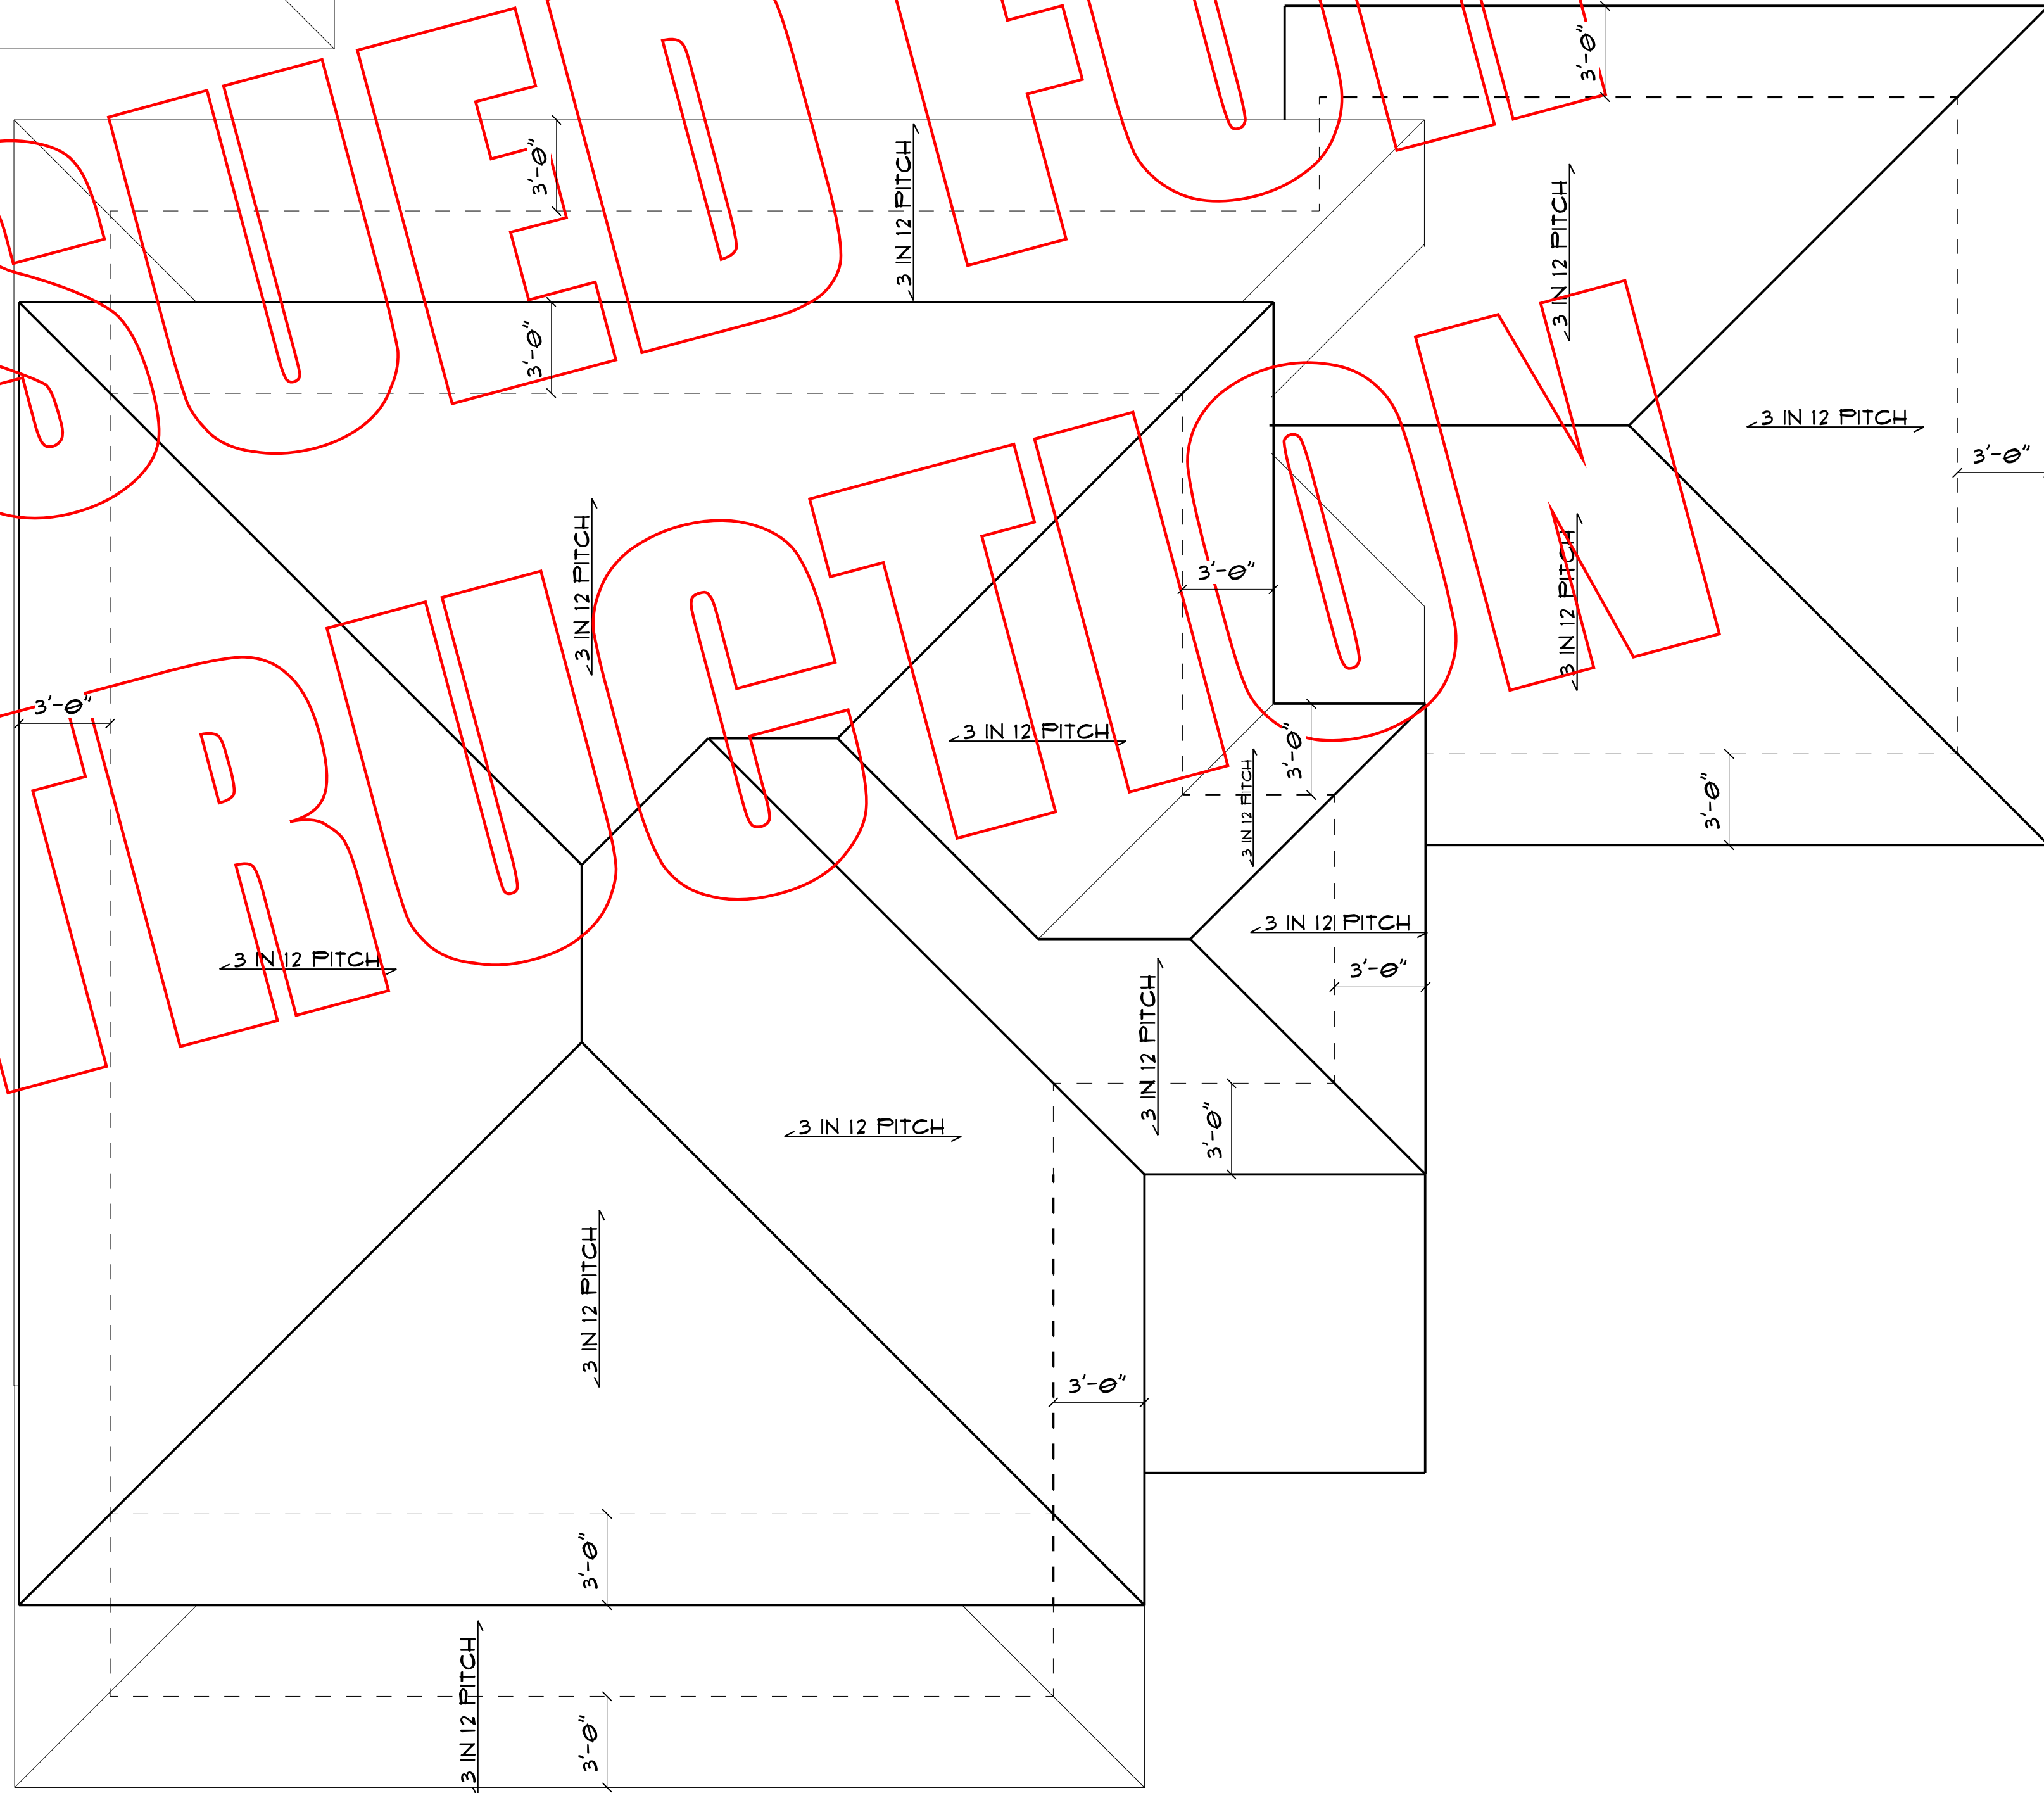

THE DESIGNER HAS DILIGENTLY EXERCISED GREAT CARE AND EFFORT IN THE DEVELOPMENT OF THESE PLANS AND THE COMPLETION OF THESE CONSTRUCTION DOCUMENTS. HOWEVER, DUE TO THE SIGNIFICANT VARIANCE IN THE FIELD CONDITIONS, THE DESIGNER DOES NOT GUARANTEE THE ACCURACY OF THE PLANS, OR THE RESPONSIBILITY FOR ANY ERRORS OR OMISSIONS IN THE DESIGN. IT IS IMPERATIVE THAT THESE PLANS UNDERGO A THOROUGH REVIEW AND APPROVAL PROCESS BY A STRUCTURAL ENGINEER WHO IS DULY LICENSED WITHIN THE GOVERNING JURISDICTION. THE DESIGNER DOES NOT ASSUME ANY LIABILITY FOR ANY ERRORS OR OMISSIONS IN THE PLANS, OR FOR ANY CONSEQUENCES ARISING FROM THE USE OF THESE PLANS. THE DESIGNER SHALL BE NOTED THAT THE GOVERNING JURISDICTION MAY REQUIRE ADDITIONAL ENGINEERING ASSESSMENTS TO ENSURE COMPLIANCE WITH SEISMIC, WIND, AND OTHER SPECIAL CONDITIONS, SUCH AS ENERGY PERFORMANCE, WHICH MAY BE REQUIRED FOR CERTAIN TYPES OF BUILDINGS. THE DESIGNER SHALL BE NOTIFIED OF ANY SUCH REQUIREMENTS PRIOR TO THE COMMENCEMENT OF CONSTRUCTION.

SCALE:
1/4" = 1'-0" U.N.O.
DATE:
MAY 24, 2024
DRAWN BY:
SHEET NUMBER
4
UPPER FLOOR & ROOF

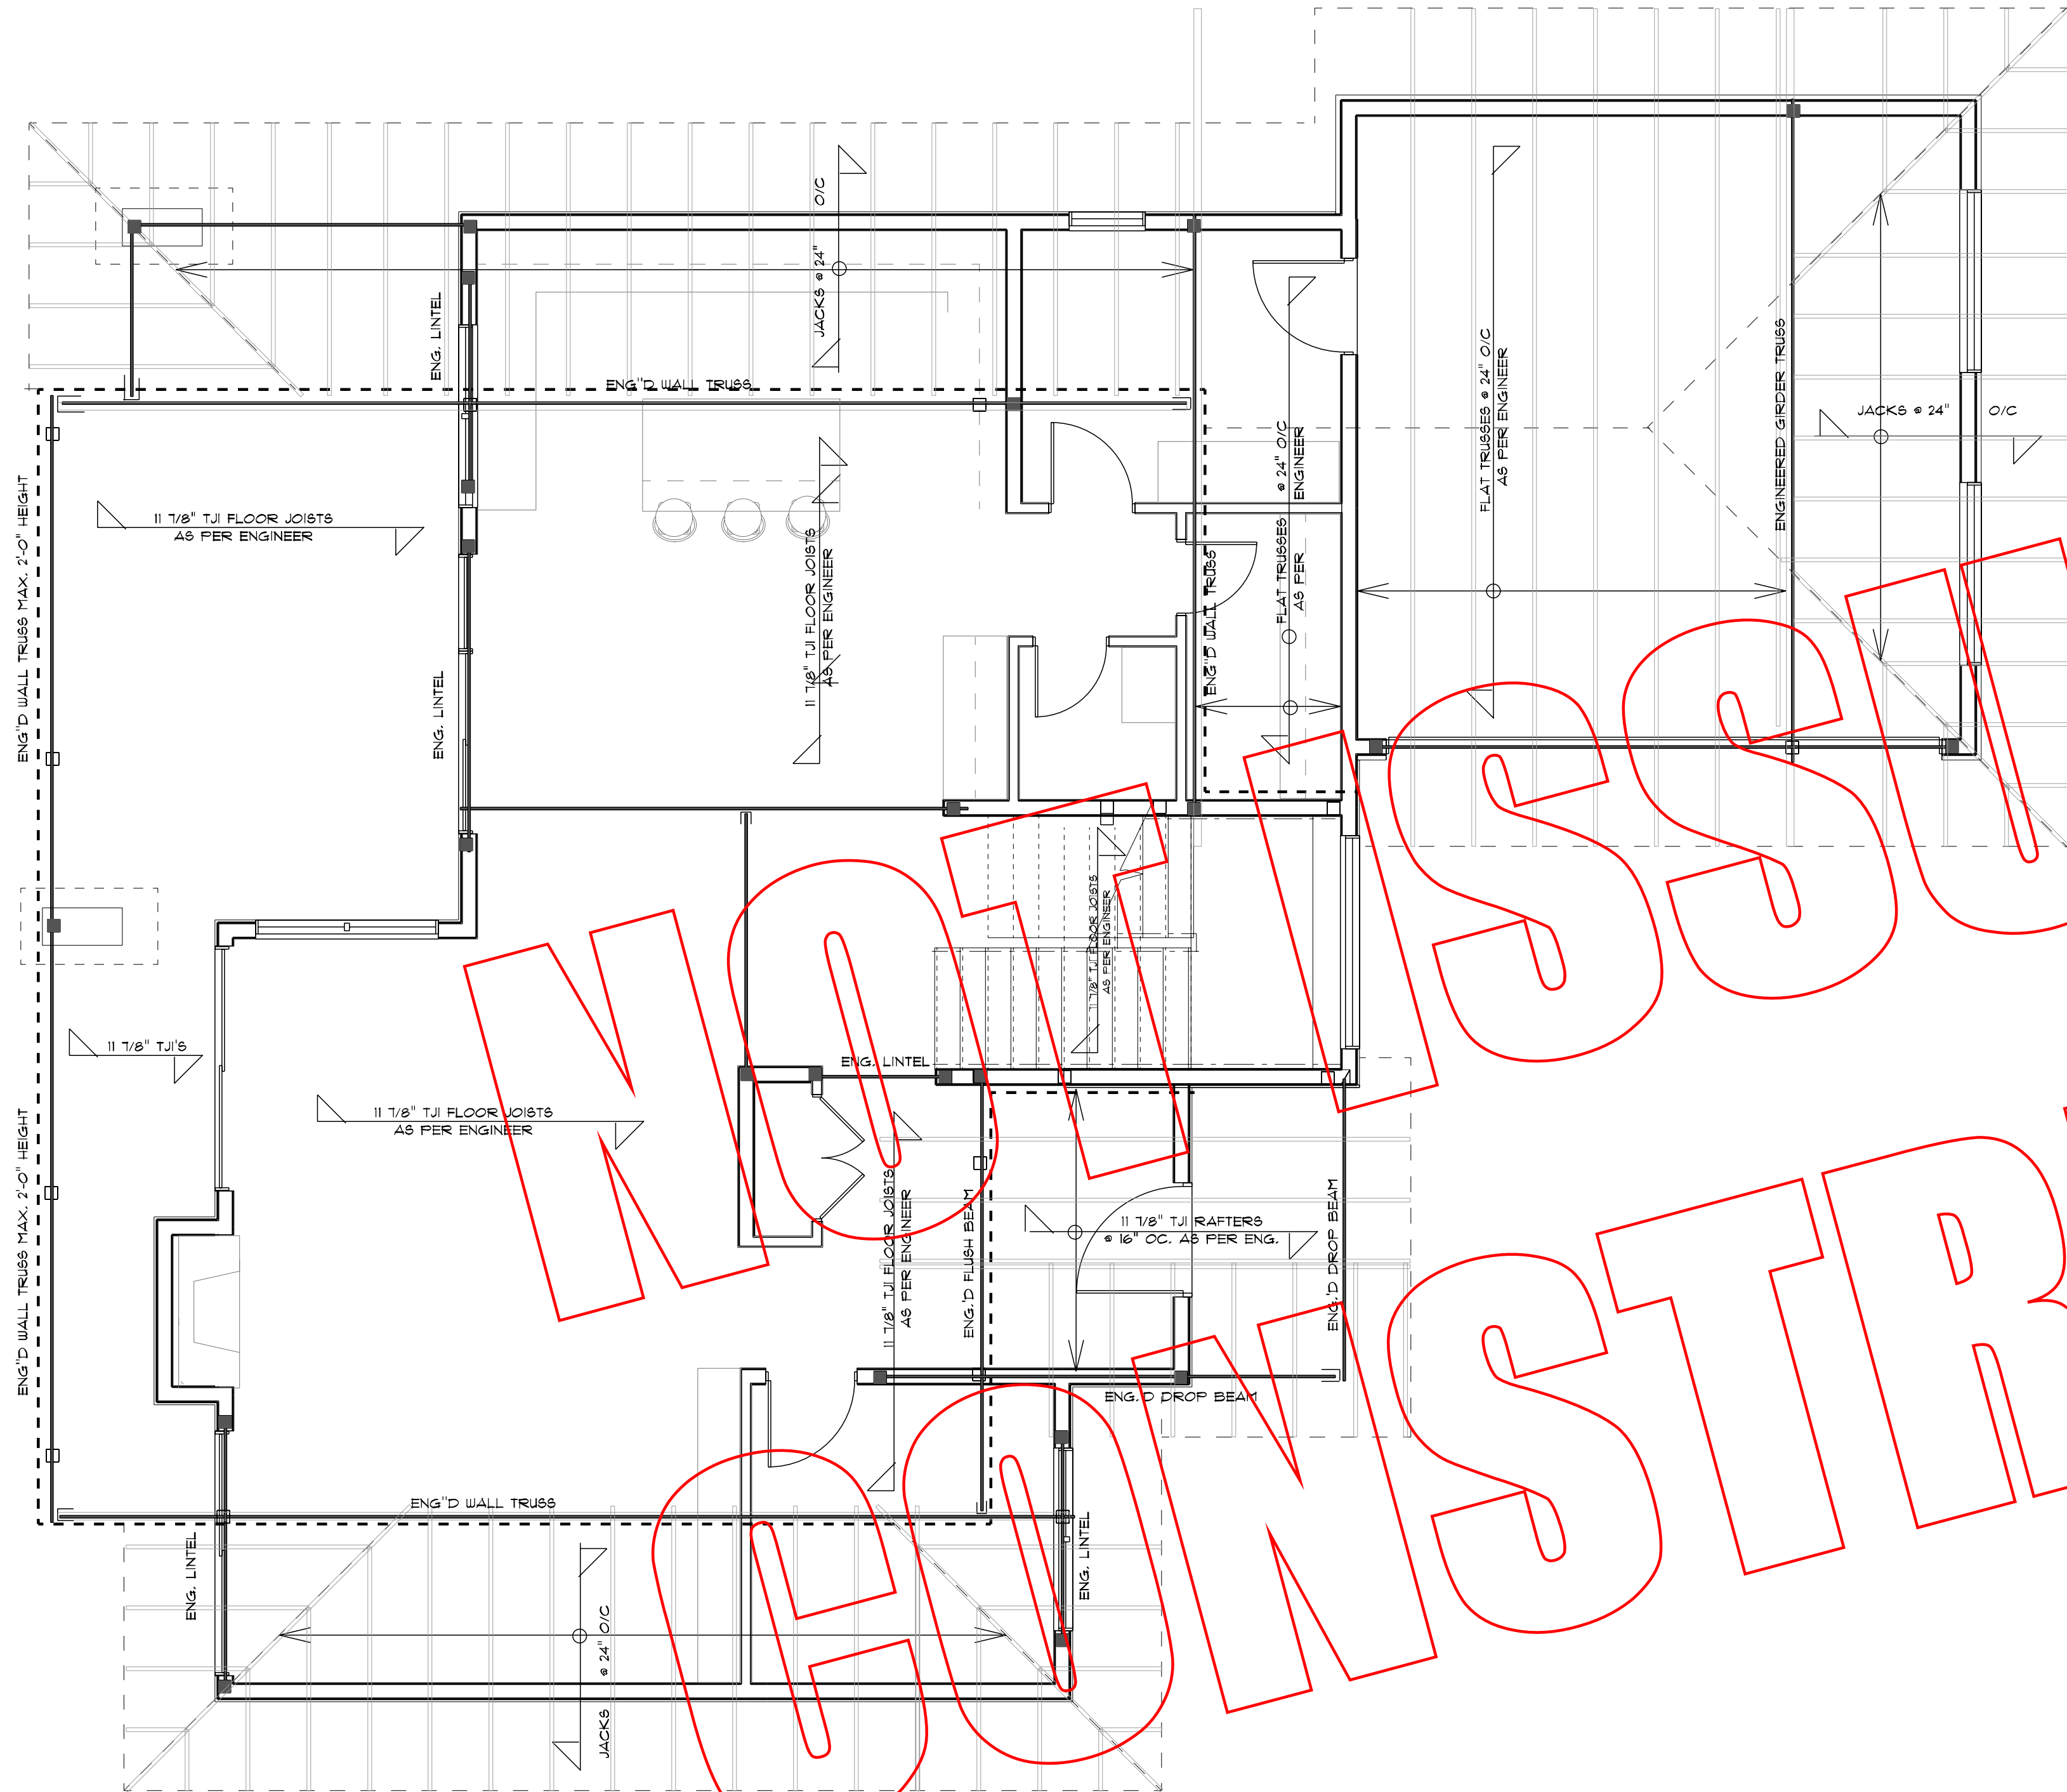


UPPER FLOOR FRAMING PLAN
SCALE: 1/4" = 1'-0"

NOTE:
STRUCTURAL INFORMATION SHOWN
MUST BE VETTED AND VALIDATED
BY CERTIFIED STRUCTURAL ENGINEER
OF GOOD STANDING WITHIN GOVERNING
JURISDICTION.

LOAD LEGEND	
	POINT LOAD FROM ABOVE
	POINT LOAD

NOTE:
TRUSS MANUFACTURER TO
PROVIDE ENGINEERED TRUSS LAYOUT
PRIOR TO MANUFACTURE OF TRUSSES

NOTE:
VALLEY SET CAN ALSO
BE OVERLAPPING

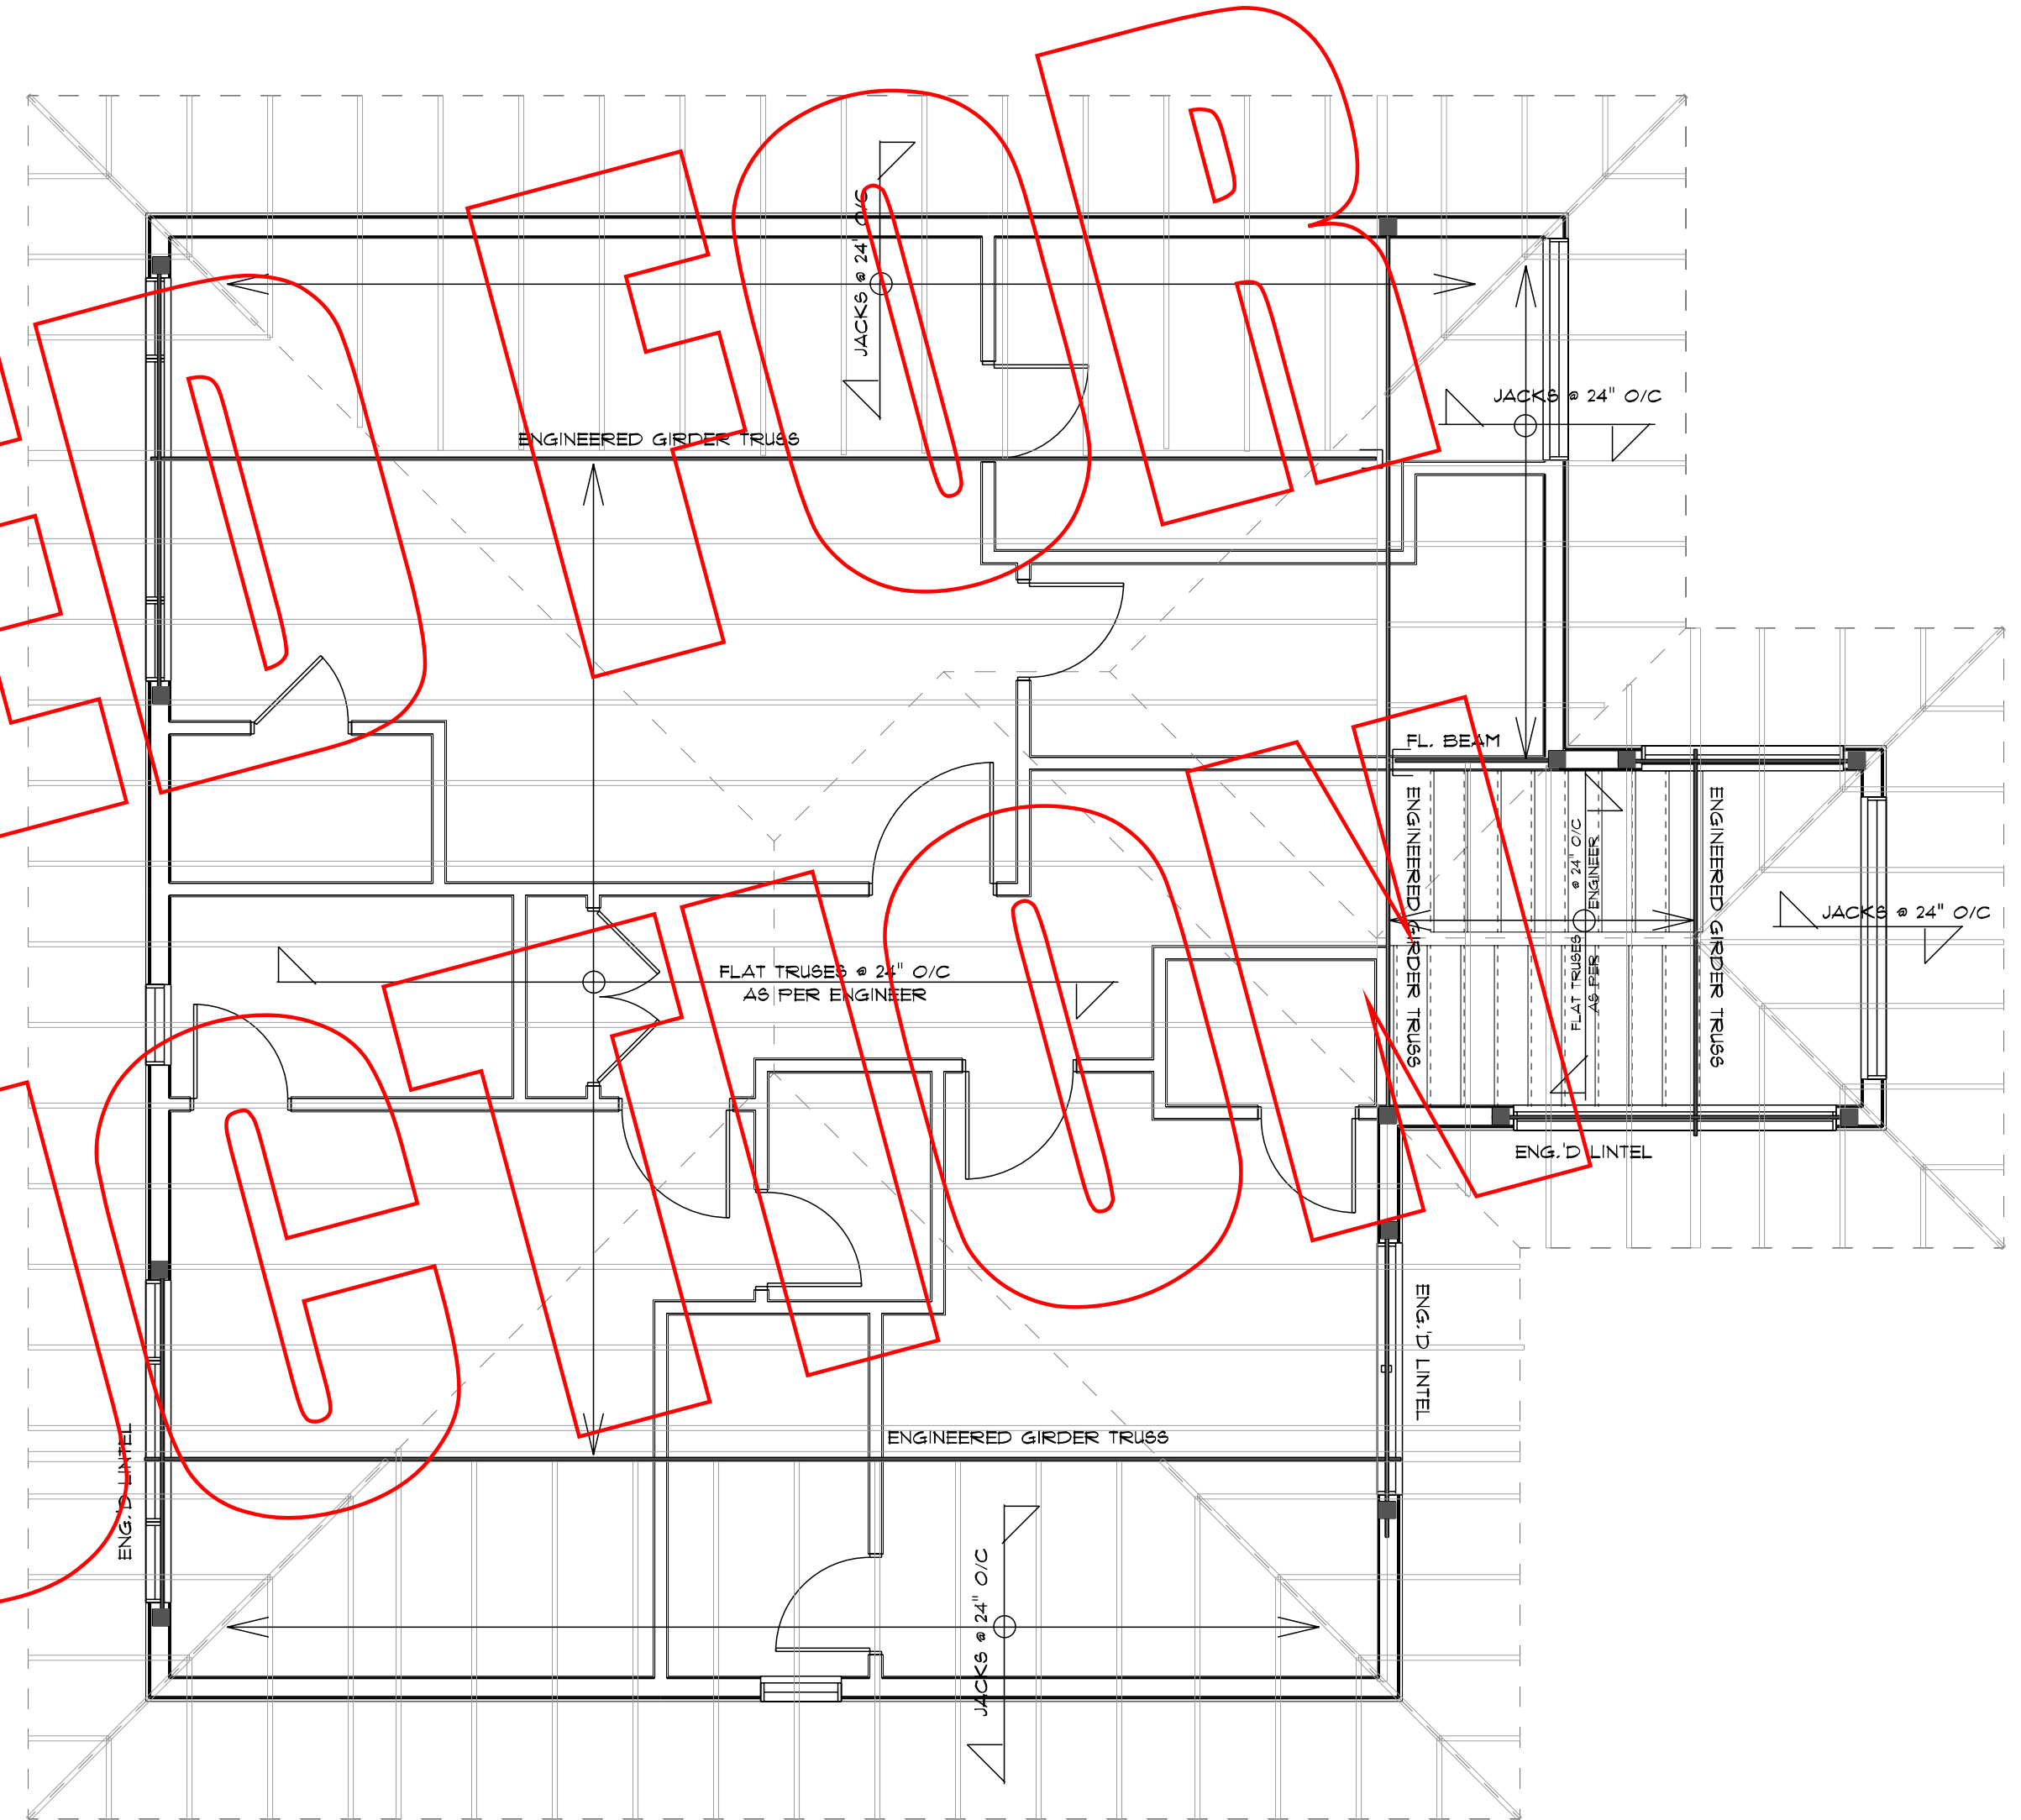

TRUSS LAYOUT
SCALE: 1/4" = 1'-0"

NOTE:
STRUCTURAL INFORMATION SHOWN
MUST BE VETTED AND VALIDATED
BY CERTIFIED STRUCTURAL ENGINEER
OF GOOD STANDING WITHIN GOVERNING
JURISDICTION.

LOAD LEGEND	
	POINT LOAD FROM ABOVE
	POINT LOAD

NOTE:
TRUSS MANUFACTURER TO
PROVIDE ENGINEERED TRUSS LAYOUT
PRIOR TO MANUFACTURE OF TRUSSES

NOTE:
VALLEY SET CAN ALSO
BE OVERLAPPING

THE DESIGNER HAS DILIGENTLY EXERCISED GREAT CARE AND EFFORT IN THE DEVELOPMENT OF THESE PLANS AND THE COMPLETION OF THESE CONSTRUCTION DOCUMENTS. HOWEVER, DUE TO THE SIGNIFICANT VARIANCE IN THE DESIGN OF THESE PLANS, THE DESIGNER DOES NOT WARRANT THE ACCURACY OF THE PLANS OR THE RESPONSIBILITY FOR ANY DAMAGE OR INJURY RESULTING FROM THE USE OF THESE PLANS. THE DESIGNER'S RESPONSIBILITY IN THE DESIGN OF THESE PLANS IS LIMITED TO THE DESIGN OF THE STRUCTURAL FRAMEWORK. 

SCALE:

1/4" = 1'-0"
U.N.O.

DATE:


MAY 24, 2024

DRAWN BY:


SHEET NUMBER

5

FRAMING PLANS

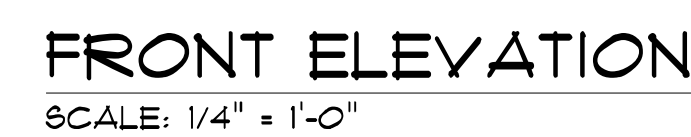

SCALE: 1/4" = 1'-0"

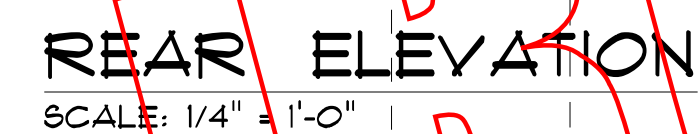

SCALE: 1/4" = 1'-0"



SCALE: 1/4" = 1'-0"

1. CONTRACTOR TO VERIFY WINDOW AND DOOR STYLES INCLUDING ROUGH OPENINGS (R.O.) WITH OWNER BEFORE FRAMING COMMENCES.
2. PROVIDE LANDSCAPED STEPS AND GUARD RAILS AS PER THE CURRENT I.R.C. TO SUITE SITE CONDITIONS.
3. GROUND LINES SHOWN MAY VARY DEPENDING ON SITE CONDITIONS.
4. ALL EXTERIOR FINISHING MATERIALS TO BE VERIFIED WITH OWNER PRIOR TO APPLICATION.
5. CONTRACTOR TO PROVIDE ROOF VENTILATION AS PER CURRENT I.R.C..

THE DESIGNER HAS DILIGENTLY EXERCISED CARE AND EFFORT IN THE DEVELOPMENT OF THESE PLANS AND SPECIFICATIONS, AND HAS NOT BEEN AWARE OF ANY SIGNIFICANT VARIANCE BETWEEN THE BUILDING CODES AND SITE-SPECIFIC CONDITIONS. THE DESIGNER EXPLICITLY DISCLAIMS ANY RESPONSIBILITY FOR DAMAGES, INCLUDING STRUCTURAL FAILURES RESULTING FROM ERRORS, OMISSIONS, OR INADEQUACIES IN THE DESIGN. IT IS IMPERATIVE THAT THESE PLANS UNDERGO A THOROUGH REVIEW AND APPROVAL BY THE BUILDING DEPARTMENT PRIOR TO CONSTRUCTION. ADDITIONALLY, THE DRAWINGS MUST BE SOUTINIZED FOR ZONING COMPLIANCE AND ADHERENCE TO APPLICABLE BUILDING CODES BY THE BUILDING OFFICIAL OF THE GOVERNING JURISDICTION. FURTHERMORE, IT SHOULD BE NOTED THAT THE DESIGNER HAS NOT CONDUCTED A FIELD SURVEY TO VERIFY EXISTING CONDITIONS, ENSURE COMPLIANCE WITH EXISTING, UNIFORM, AND OTHER SPECIAL CONDITIONS, SUCH AS ENERGY PERFORMANCE. ANY DISCREPANCIES SPECIFIED IN THE PLANS MUST BE METICULOUSLY VERIFIED ON-SITE PRIOR TO THE COMMENCEMENT OF CONSTRUCTION.

1/4" = 1'-0"




U.N.O.

MAY 24, 2024


P

6

EXTERIOR VIEWS

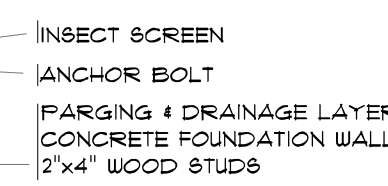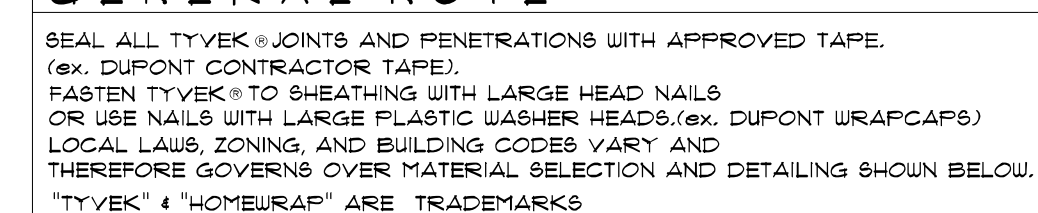 

SECTIONS & DETAILS

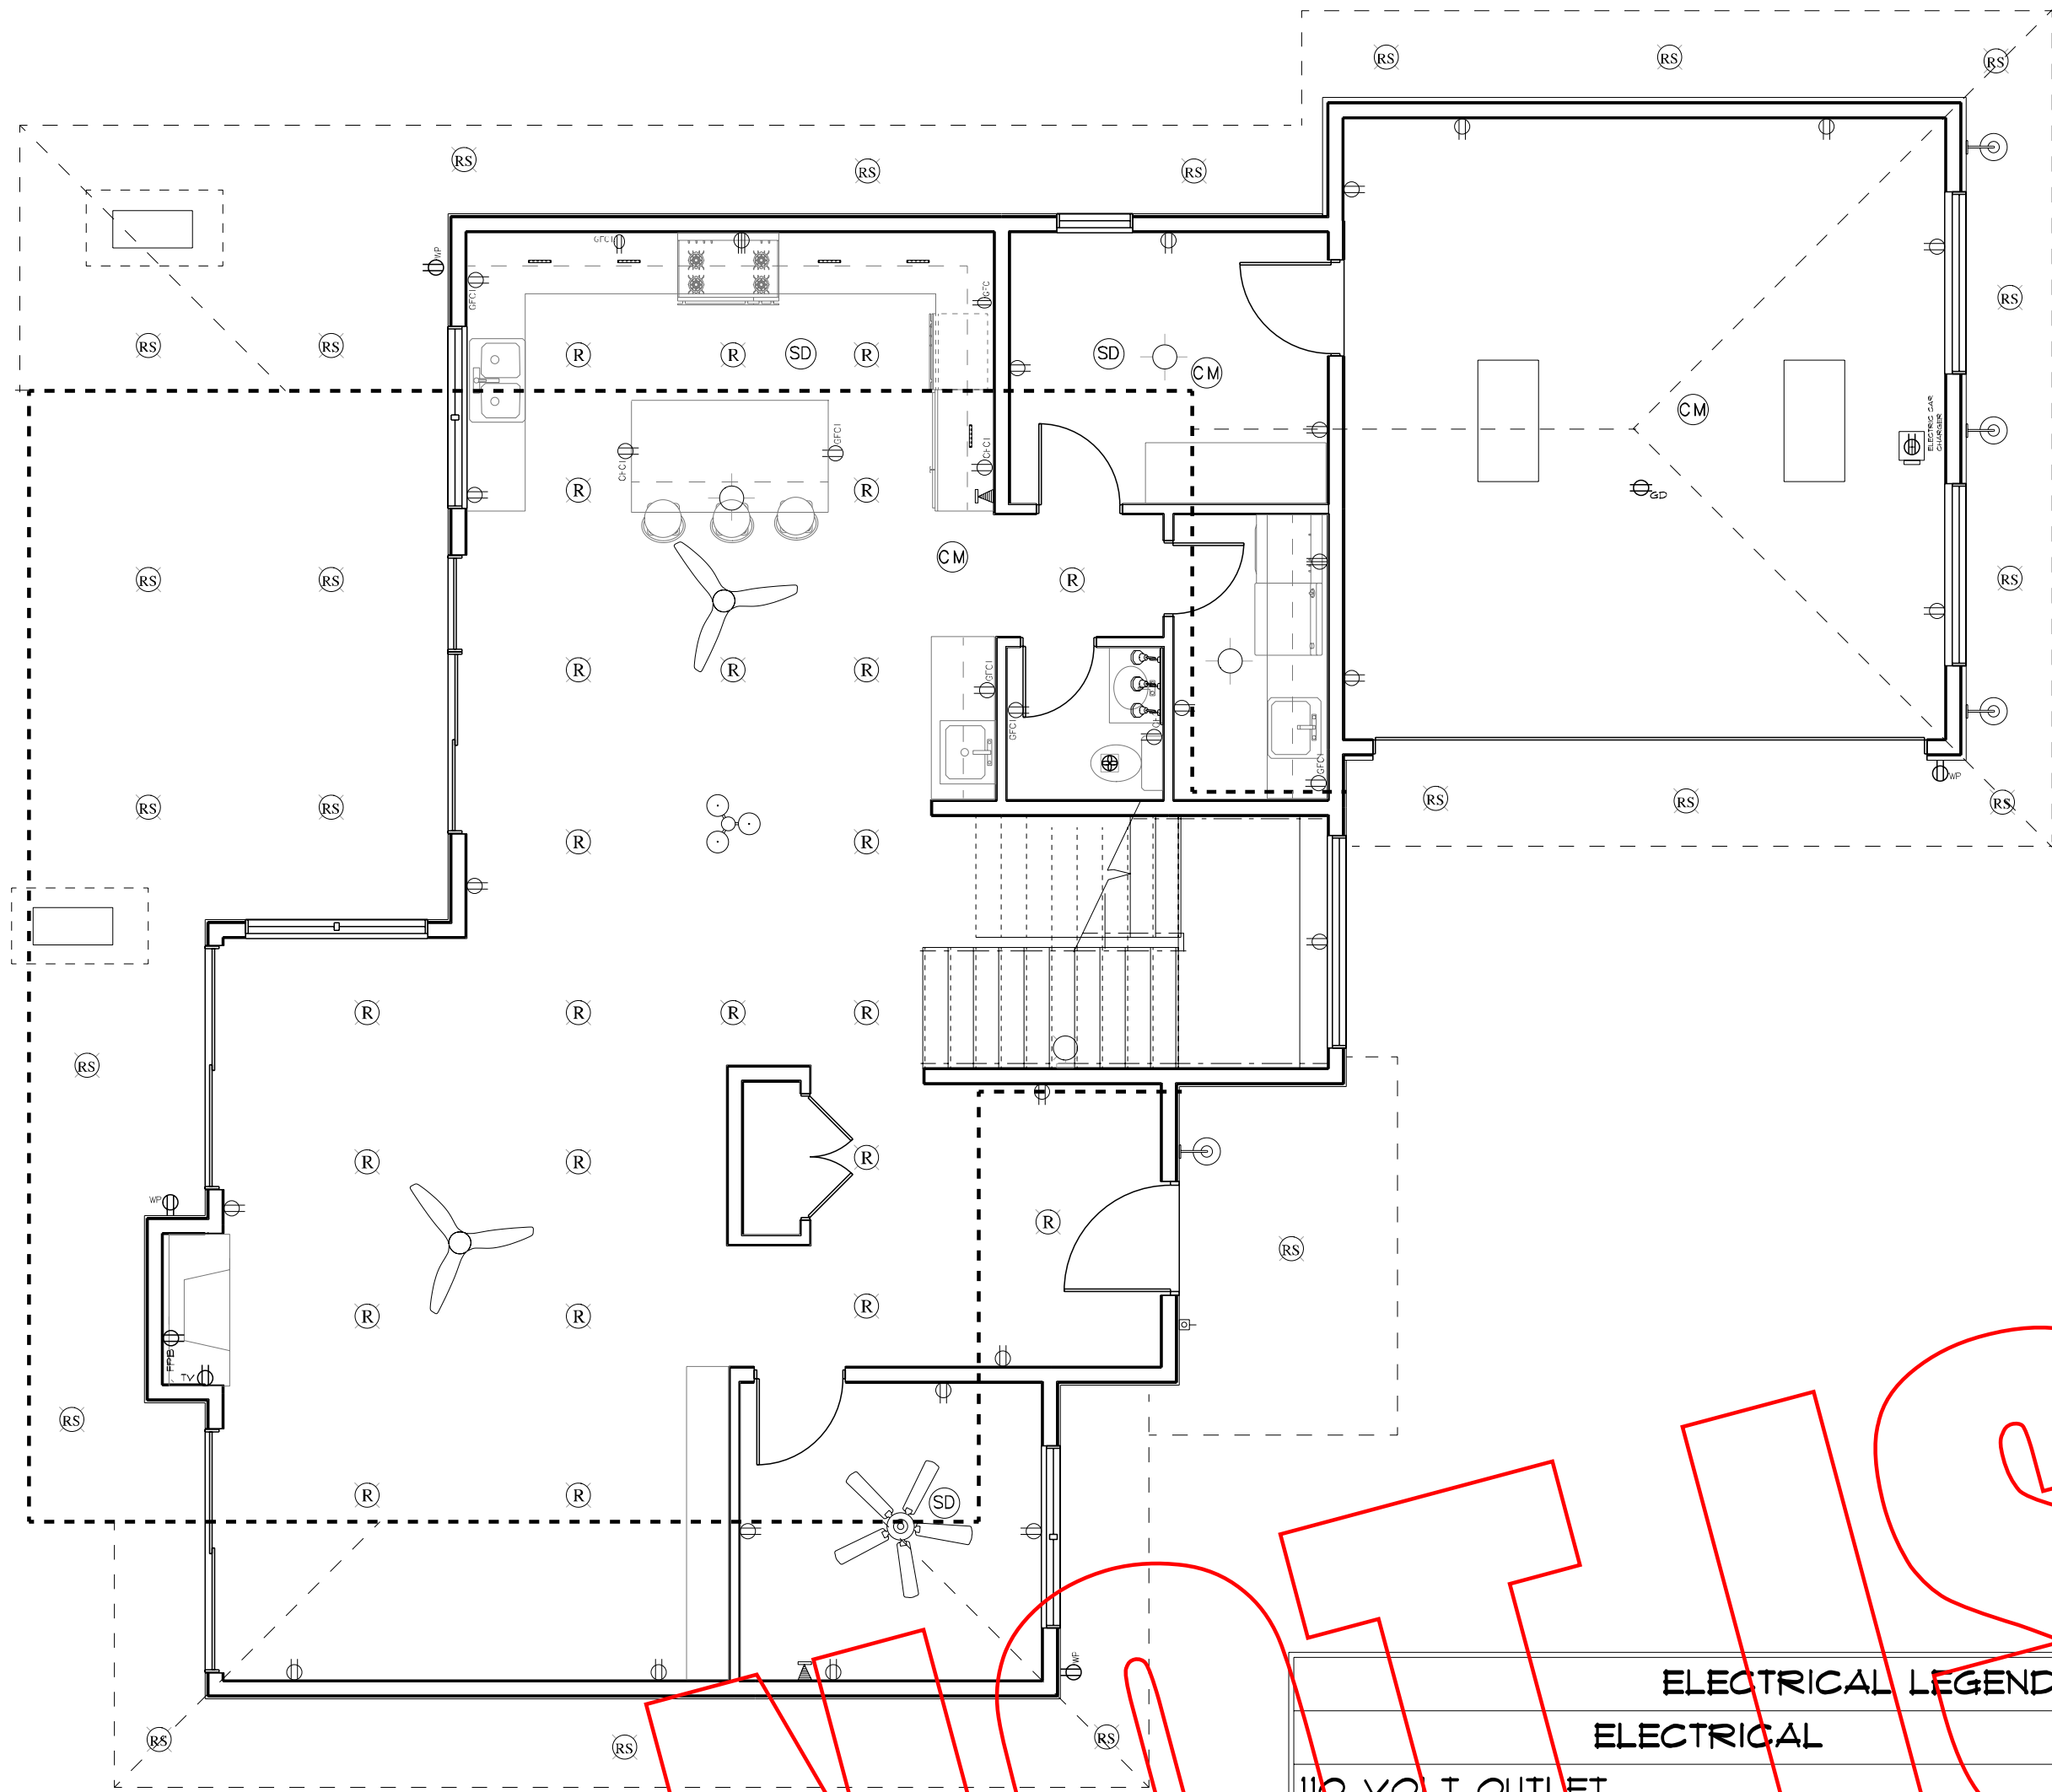


MAIN FLOOR ELECTRICAL PLAN

NOTE:
IT IS HIGHLY RECOMMENDED FOR
CEILING "POT" LIGHTS TO BE WIRED
TO DIMMER SWITCHES.

NOTE:
SWITCHES AND ELECTRICAL CONNECTIONS NOT SHOWN.
OWNER TO LOCATE DURING WALK-THROUGH WITH ELECTRICAL
CONTRACTOR.

ELECTRICAL LEGEND		
ELECTRICAL	COUNT	SYMBOL
110 VOLT OUTLET	22	⬮
220 VOLT RECEPTACLE	2	⬮
CARBON MONOXIDE DETECTOR	3	CM
CEILING EXHAUST FAN, VENT TO EXTERIOR	1	⬮
CEILING FAN ONLY, NO LIGHT KIT	2	⬮
CEILING FAN WITH LIGHT KIT	1	⬮
CEILING HUNG FIXTURE	3	⬮
CHANDELIER TYPE 1 (O.T.S.)	1	⬮
DOOR BELL BUTTON (OWNER TO LOCATE)	1	⬮
ELECTRIC CAR CHARGER	1	⬮
EXTERIOR WALL MOUNTED LIGHT FIXTURE	4	⬮
FLOURESCENT LIGHT FIXTURE	2	⬮
GARAGE DOOR OUTLET - CEILING MOUNTED	1	⬮
GROUND FAULT PROTECTED OUTLET	10	⬮
OPTIONAL BLOWER OUTLET	1	⬮
OUTLET FOR TV	1	⬮
RECESSED CEILING FIXTURE	24	⬮
RECESSED SOFFIT DOWN LIGHTING	23	⬮
SMOKE DETECTOR	3	⬮
TELEPHONE OUTLET (OWNER TO LOCATE)	2	⬮
UNDER COUNTER LIGHTING	5	⬮
VANITY WALL MOUNT LIGHTING	1	⬮
WALL MOUNTED LIGHT	1	⬮
WEATHERPROOF OUTLET	4	⬮

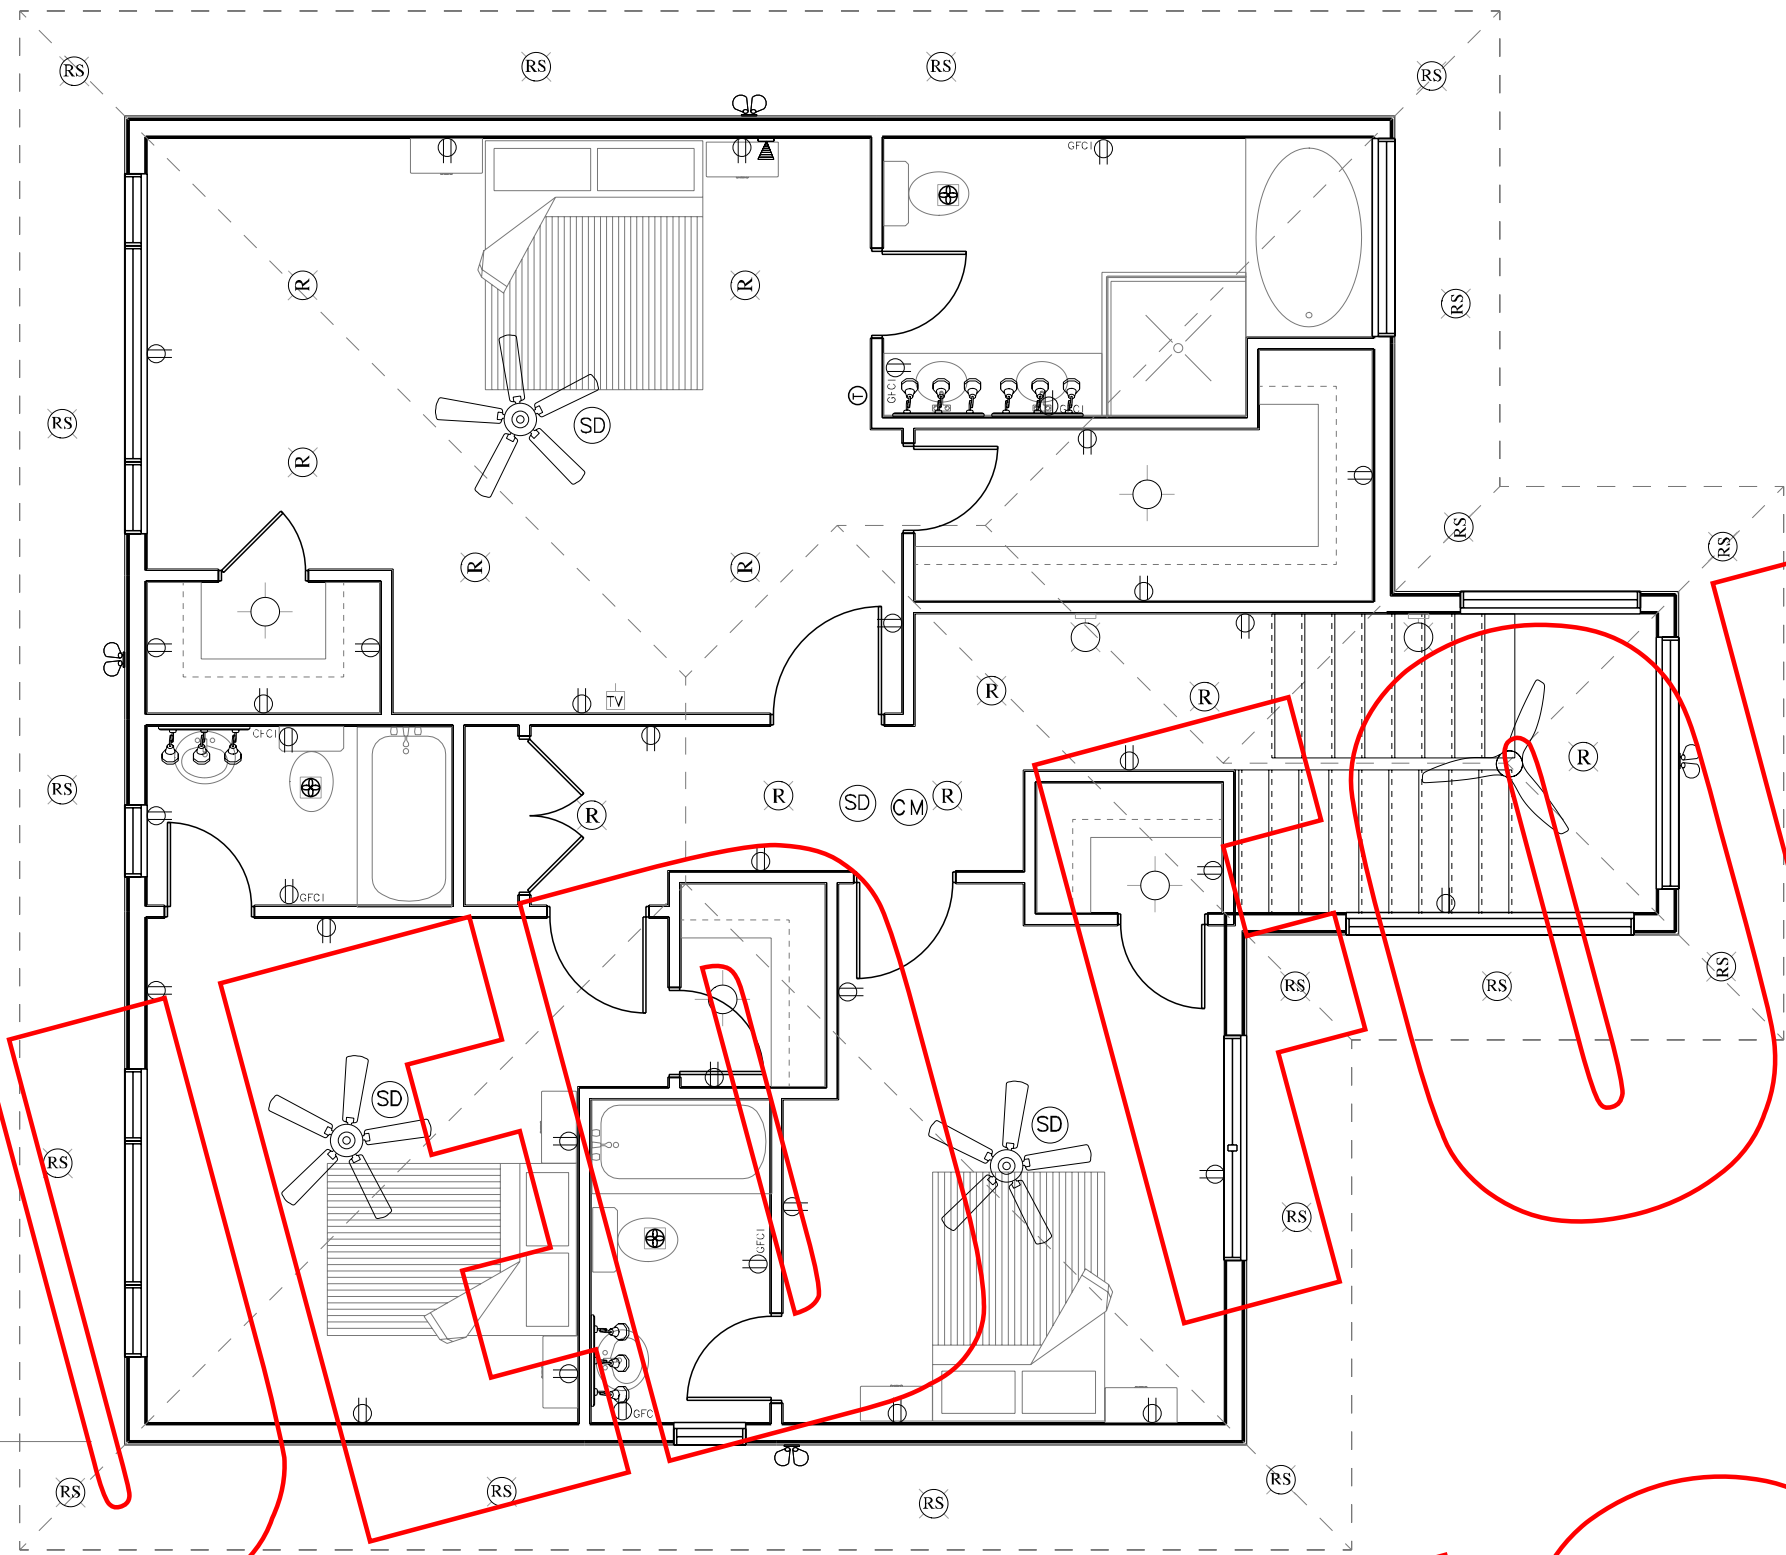

UPPR FLOOR ELECTRICAL PLAN

SCALE: 3/16" = 1'-0"

NOTE:
IT IS HIGHLY RECOMMENDED FOR
CEILING "POT" LIGHTS TO BE WIRED
TO DIMMER SWITCHES.

NOTE:
SWITCHES AND ELECTRICAL CONNECTIONS NOT SHOWN.
OWNER TO LOCATE DURING WALK-THROUGH WITH ELECTRICAL
CONTRACTOR.

ELECTRICAL LEGEND		
ELECTRICAL	COUNT	SYMBOL
110 VOLT OUTLET	29	⬮
CARBON MONOXIDE DETECTOR	1	CM
CEILING EXHAUST FAN, VENT TO EXTERIOR	3	⬮
CEILING FAN ONLY, NO LIGHT KIT	1	⬮
CEILING FAN WITH LIGHT KIT	3	⬮
CEILING HUNG FIXTURE	4	⬮
GROUND FAULT PROTECTED OUTLET	7	⬮
RECESSED CEILING FIXTURE	11	⬮
RECESSED SOFFIT DOWN LIGHTING	18	⬮
SMOKE DETECTOR	4	⬮
TELEPHONE OUTLET (OWNER TO LOCATE)	2	⬮
TELEVISION OUTLET (OWNER TO LOCATE)	1	⬮
THERMOSTAT (CONTRACTOR TO LOCATE)	1	⬮
VANITY WALL MOUNT LIGHTING	4	⬮
WALL MOUNTED FLOOD LIGHTS	7	⬮
WALL MOUNTED LIGHT	2	⬮

THE DESIGNER HAS DILIGENTLY EXERCISED GREAT CARE AND EFFORT IN THE DEVELOPMENT OF THESE PLANS AND THE COMPLETION OF THESE CONSTRUCTION DOCUMENTS. HOWEVER, DUE TO THE SIGNIFICANT VARIANCE BETWEEN THE INFORMATION PROVIDED AND THE ACTUAL CONDITIONS OF THE PROJECT, THE DESIGNER IS NOT RESPONSIBLE FOR ANY ERRORS OR OMISSIONS IN THE DESIGN. IT IS THE RESPONSIBILITY OF THE OWNER TO VERIFY THE ACCURACY OF THE INFORMATION PROVIDED AND TO OBTAIN NECESSARY PERMITS AND APPROVALS FROM THE APPROPRIATE AGENCIES. 

SCALE:

1/4" = 1'-0"
U.N.O.

DATE:

MAY 24, 2024

DRAWN BY:

B

SHEET NUMBER

8

ELECTRICAL PLANS