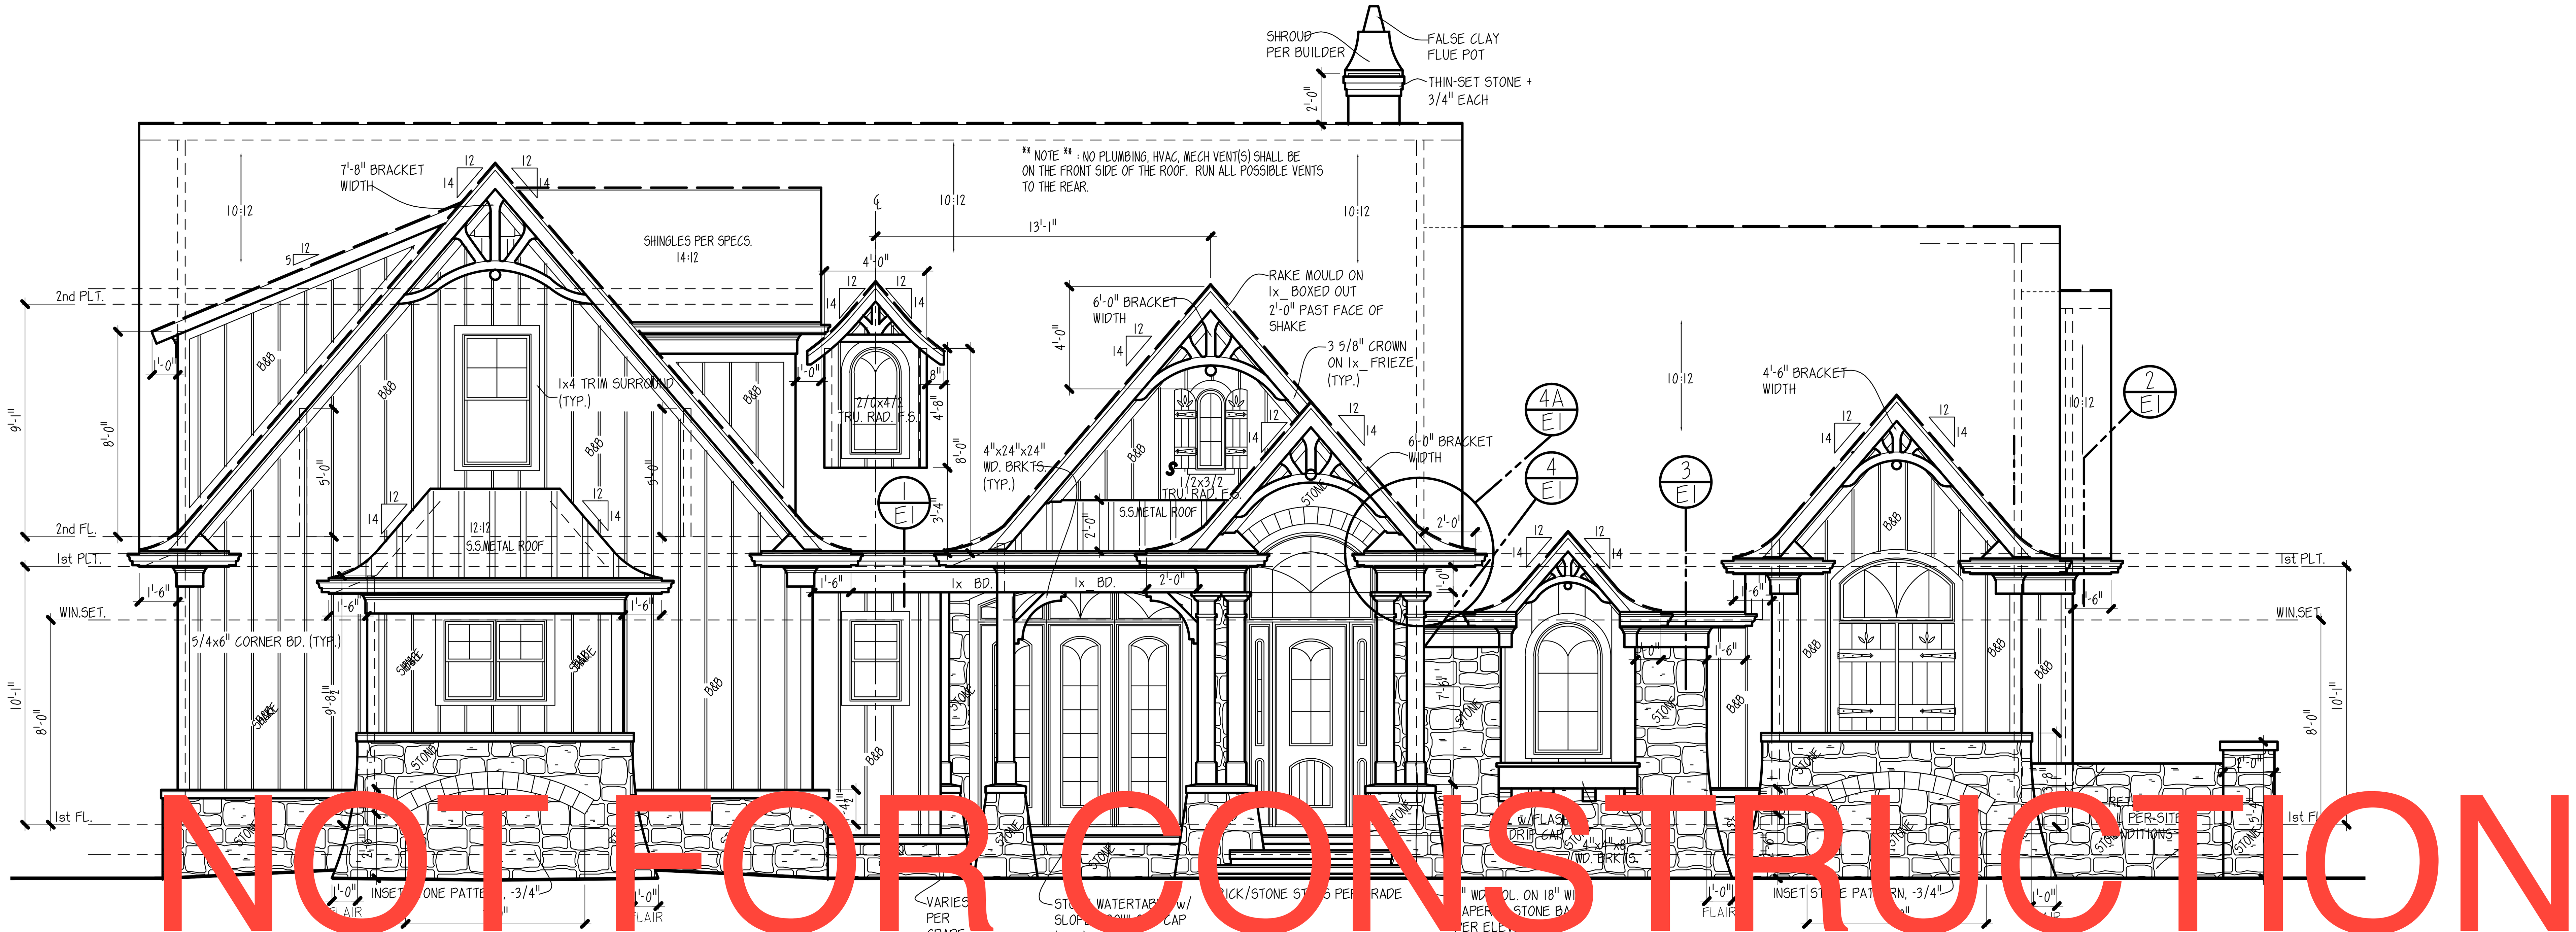

FRONT ELEVATION

SCALE: 1/4" = 1'-0"

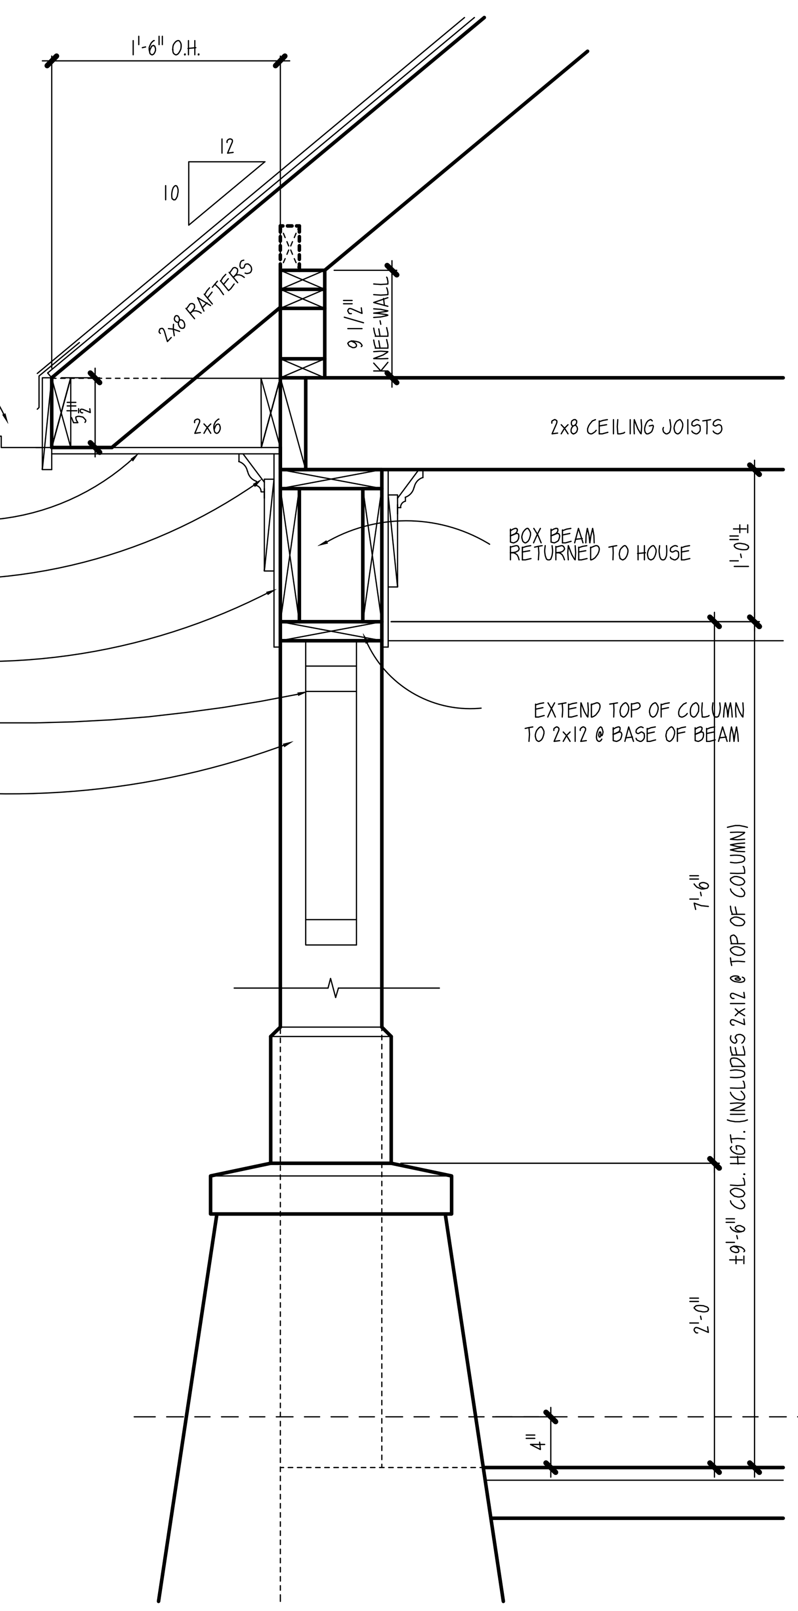

1 PORCH DETAIL
E1

SCALE: 1" = 1'-0"

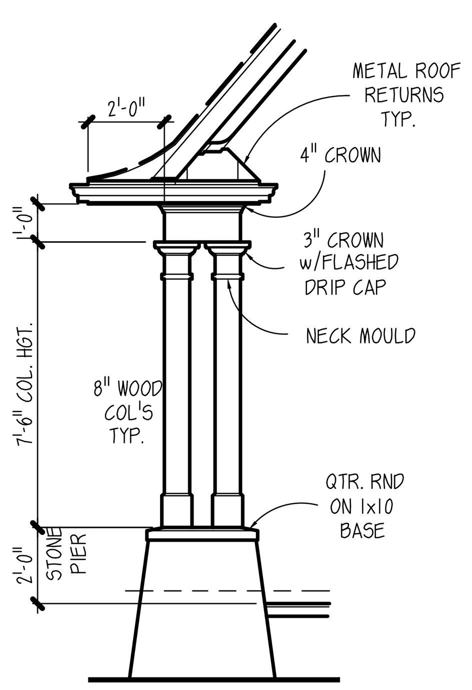

4 PORCH DETAIL
E1

SCALE: 1/4" = 1'-0"

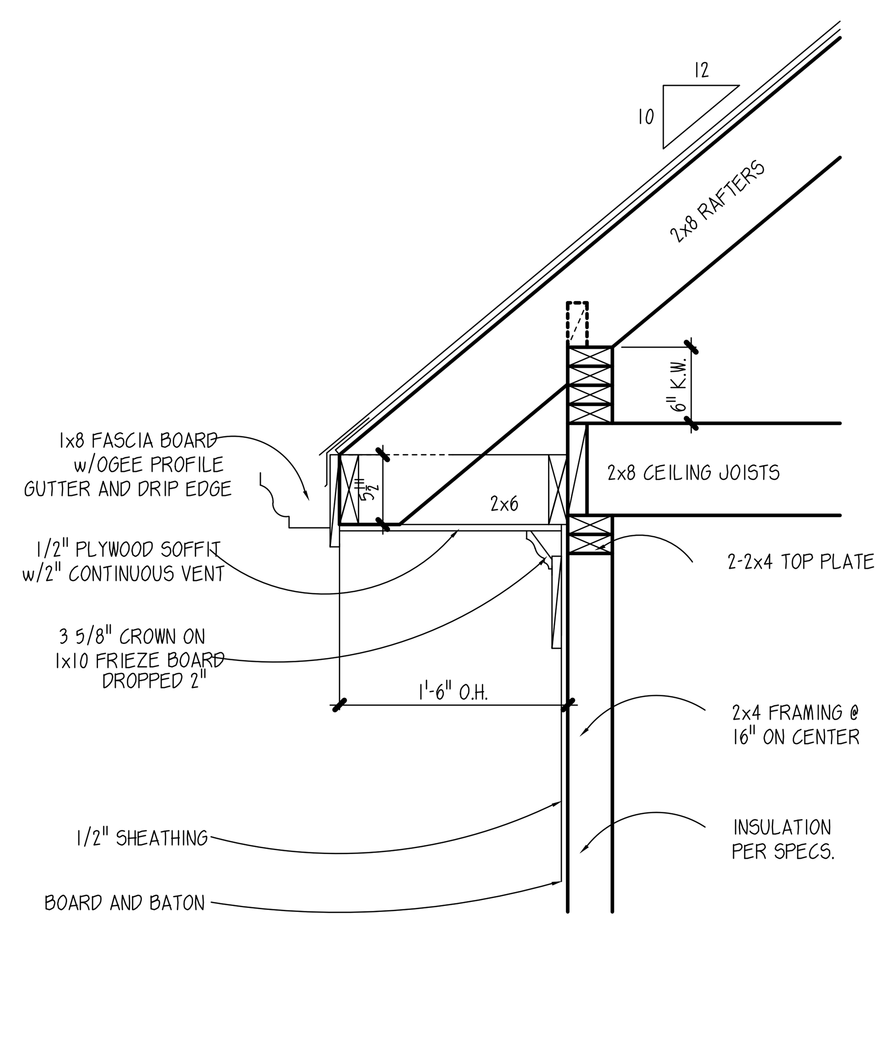

2 CORNICE DETAIL
E1

SCALE: 1" = 1'-0"

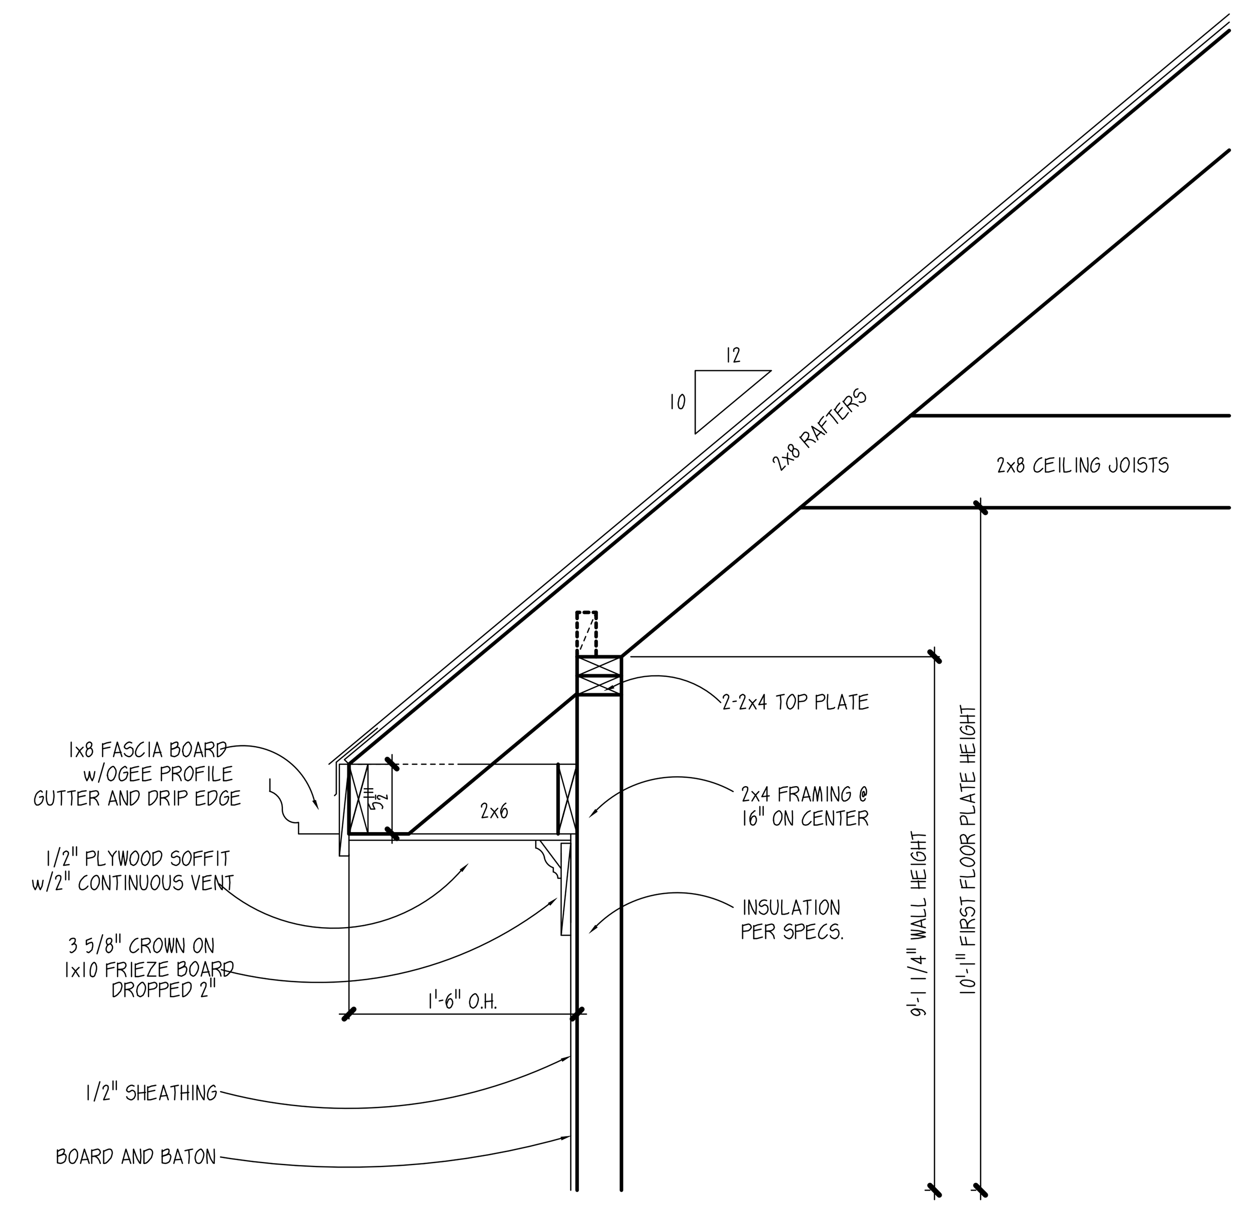

3 CORNICE DETAIL
E1

SCALE: 1" = 1'-0"

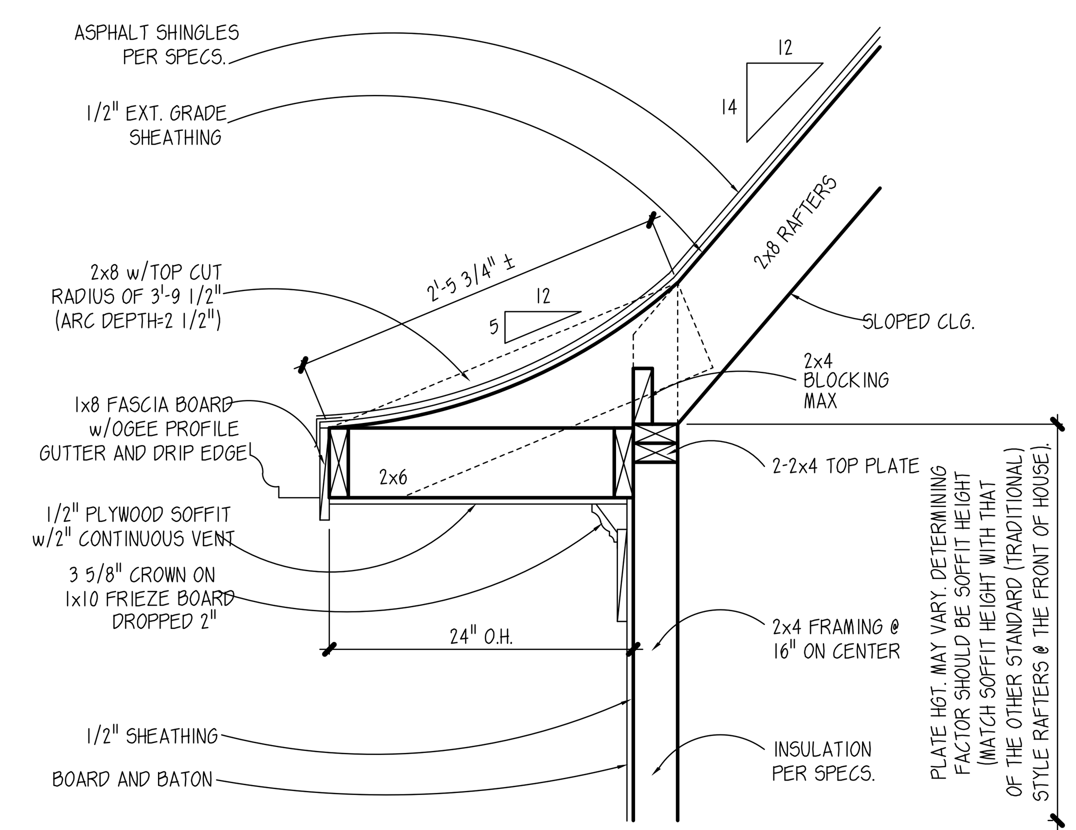

5 SWOOPED RAFTER DETAIL
E1

SCALE: 1" = 1'-0"

(SHAKE/SIDING)

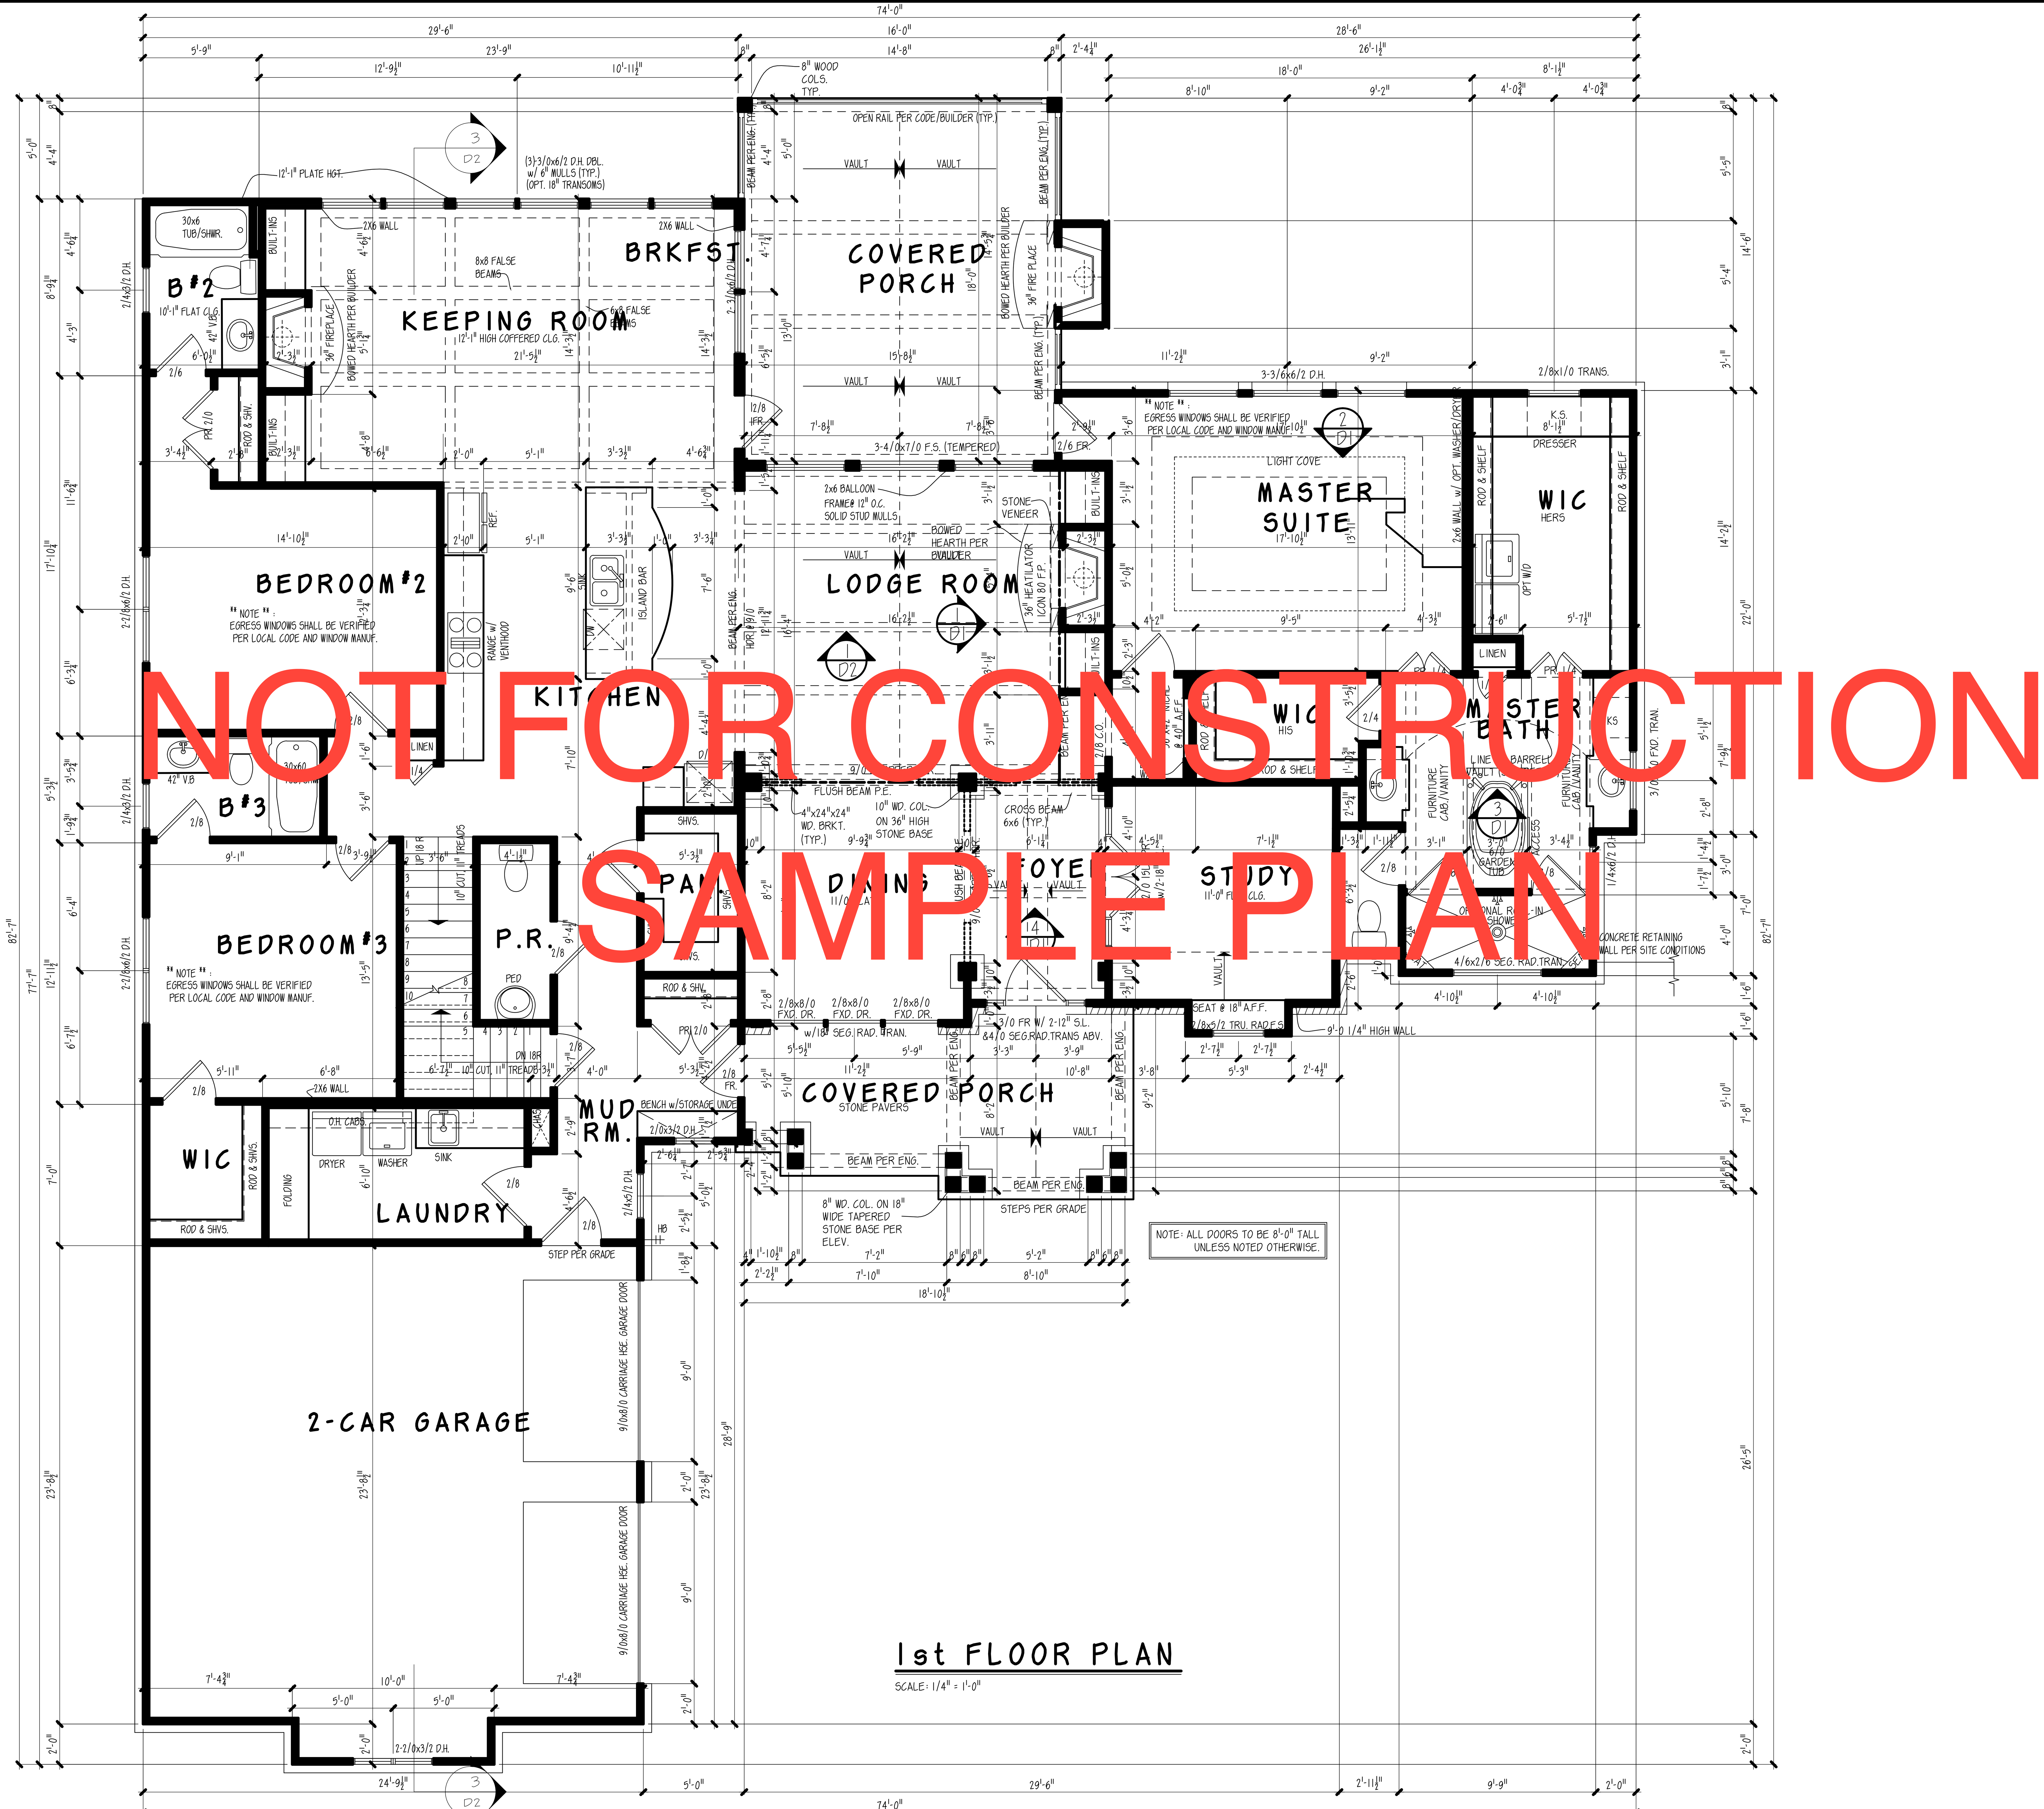

1st FLOOR PLAN

SCALE: 1/4" = 1'-0"


NOT FOR CONSTRUCTION
SAMPLE PLAN
BEDROOM #4
WIC
ATTIC STORAGE
B #4
BONUS ROOM / BEDROOM #5
9'-1" FLAT CLG.
" NOTE " :
EGRESS WINDOWS SHALL BE VERIFIED
PER LOCAL CODE AND WINDOW MANUF.
2nd FLOOR PLAN
SCALE: 1/4" = 1'-0"
74'-0"

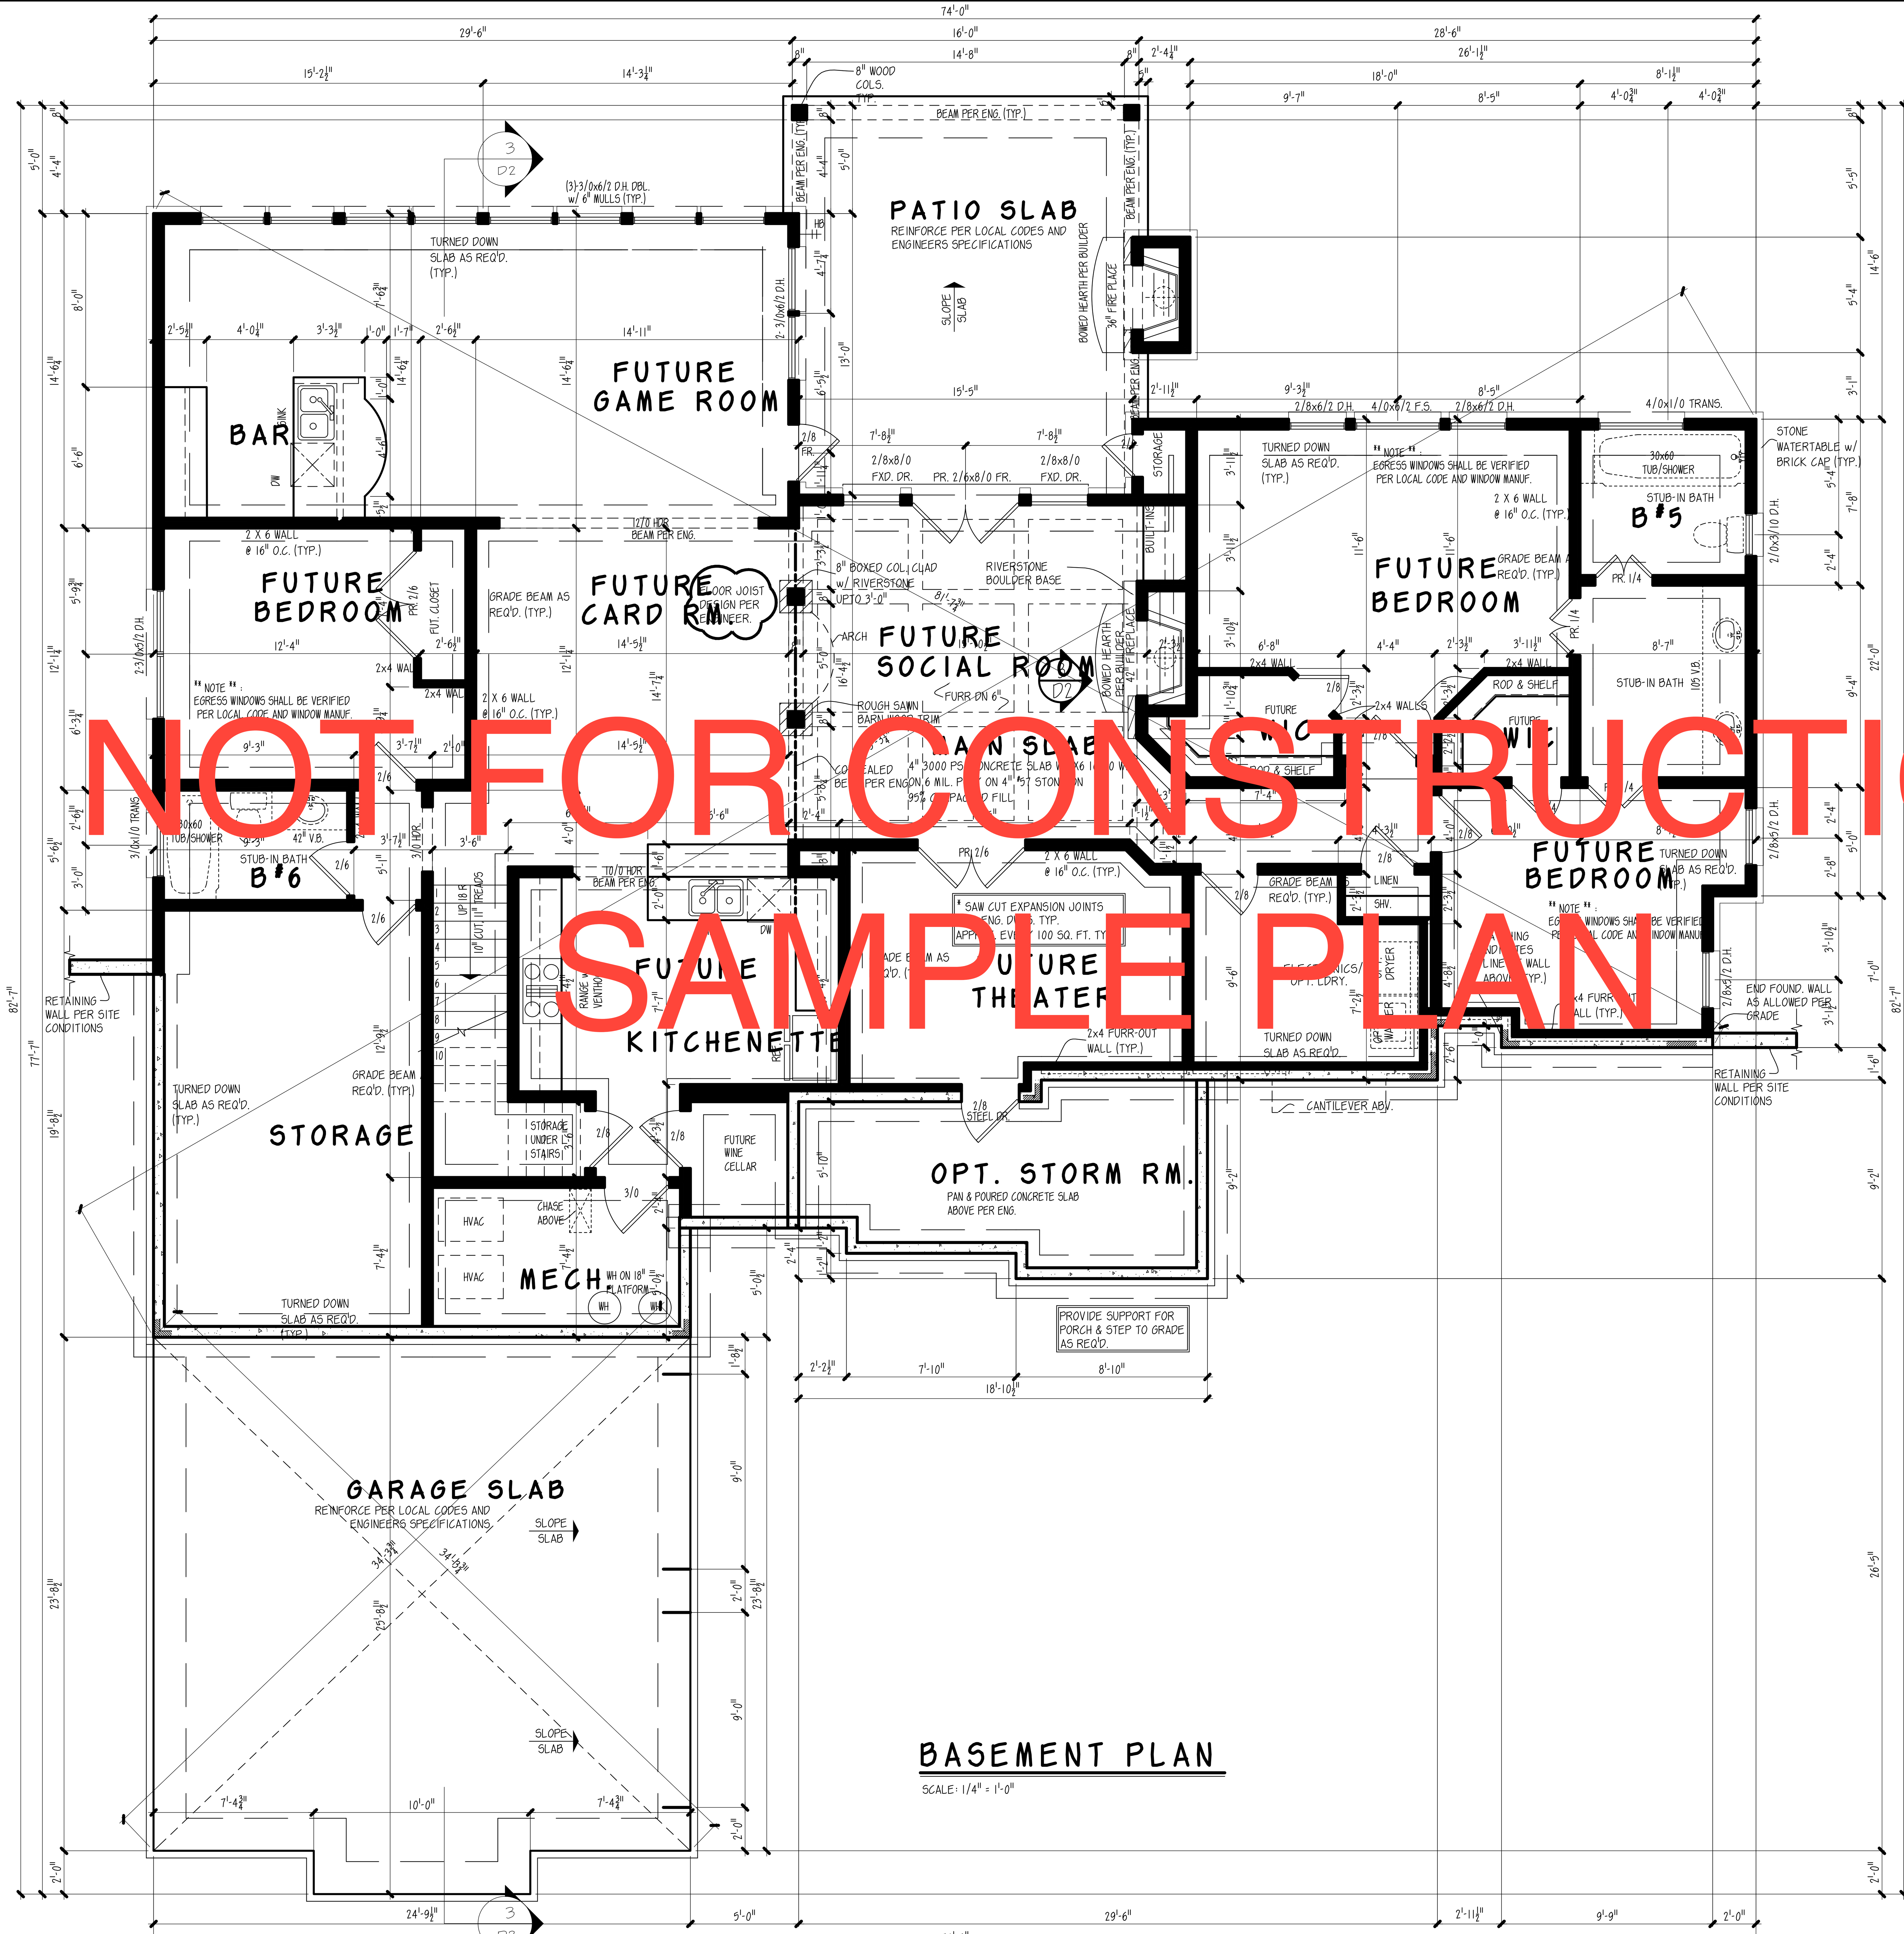

BASEMENT PLAN

SCALE: 1/4" = 1'-0"


LEFT SIDE ELEVATION
SCALE: 1/4" = 1'-0"
RIGHT SIDE ELEVATION
SCALE: 1/4" = 1'-0"

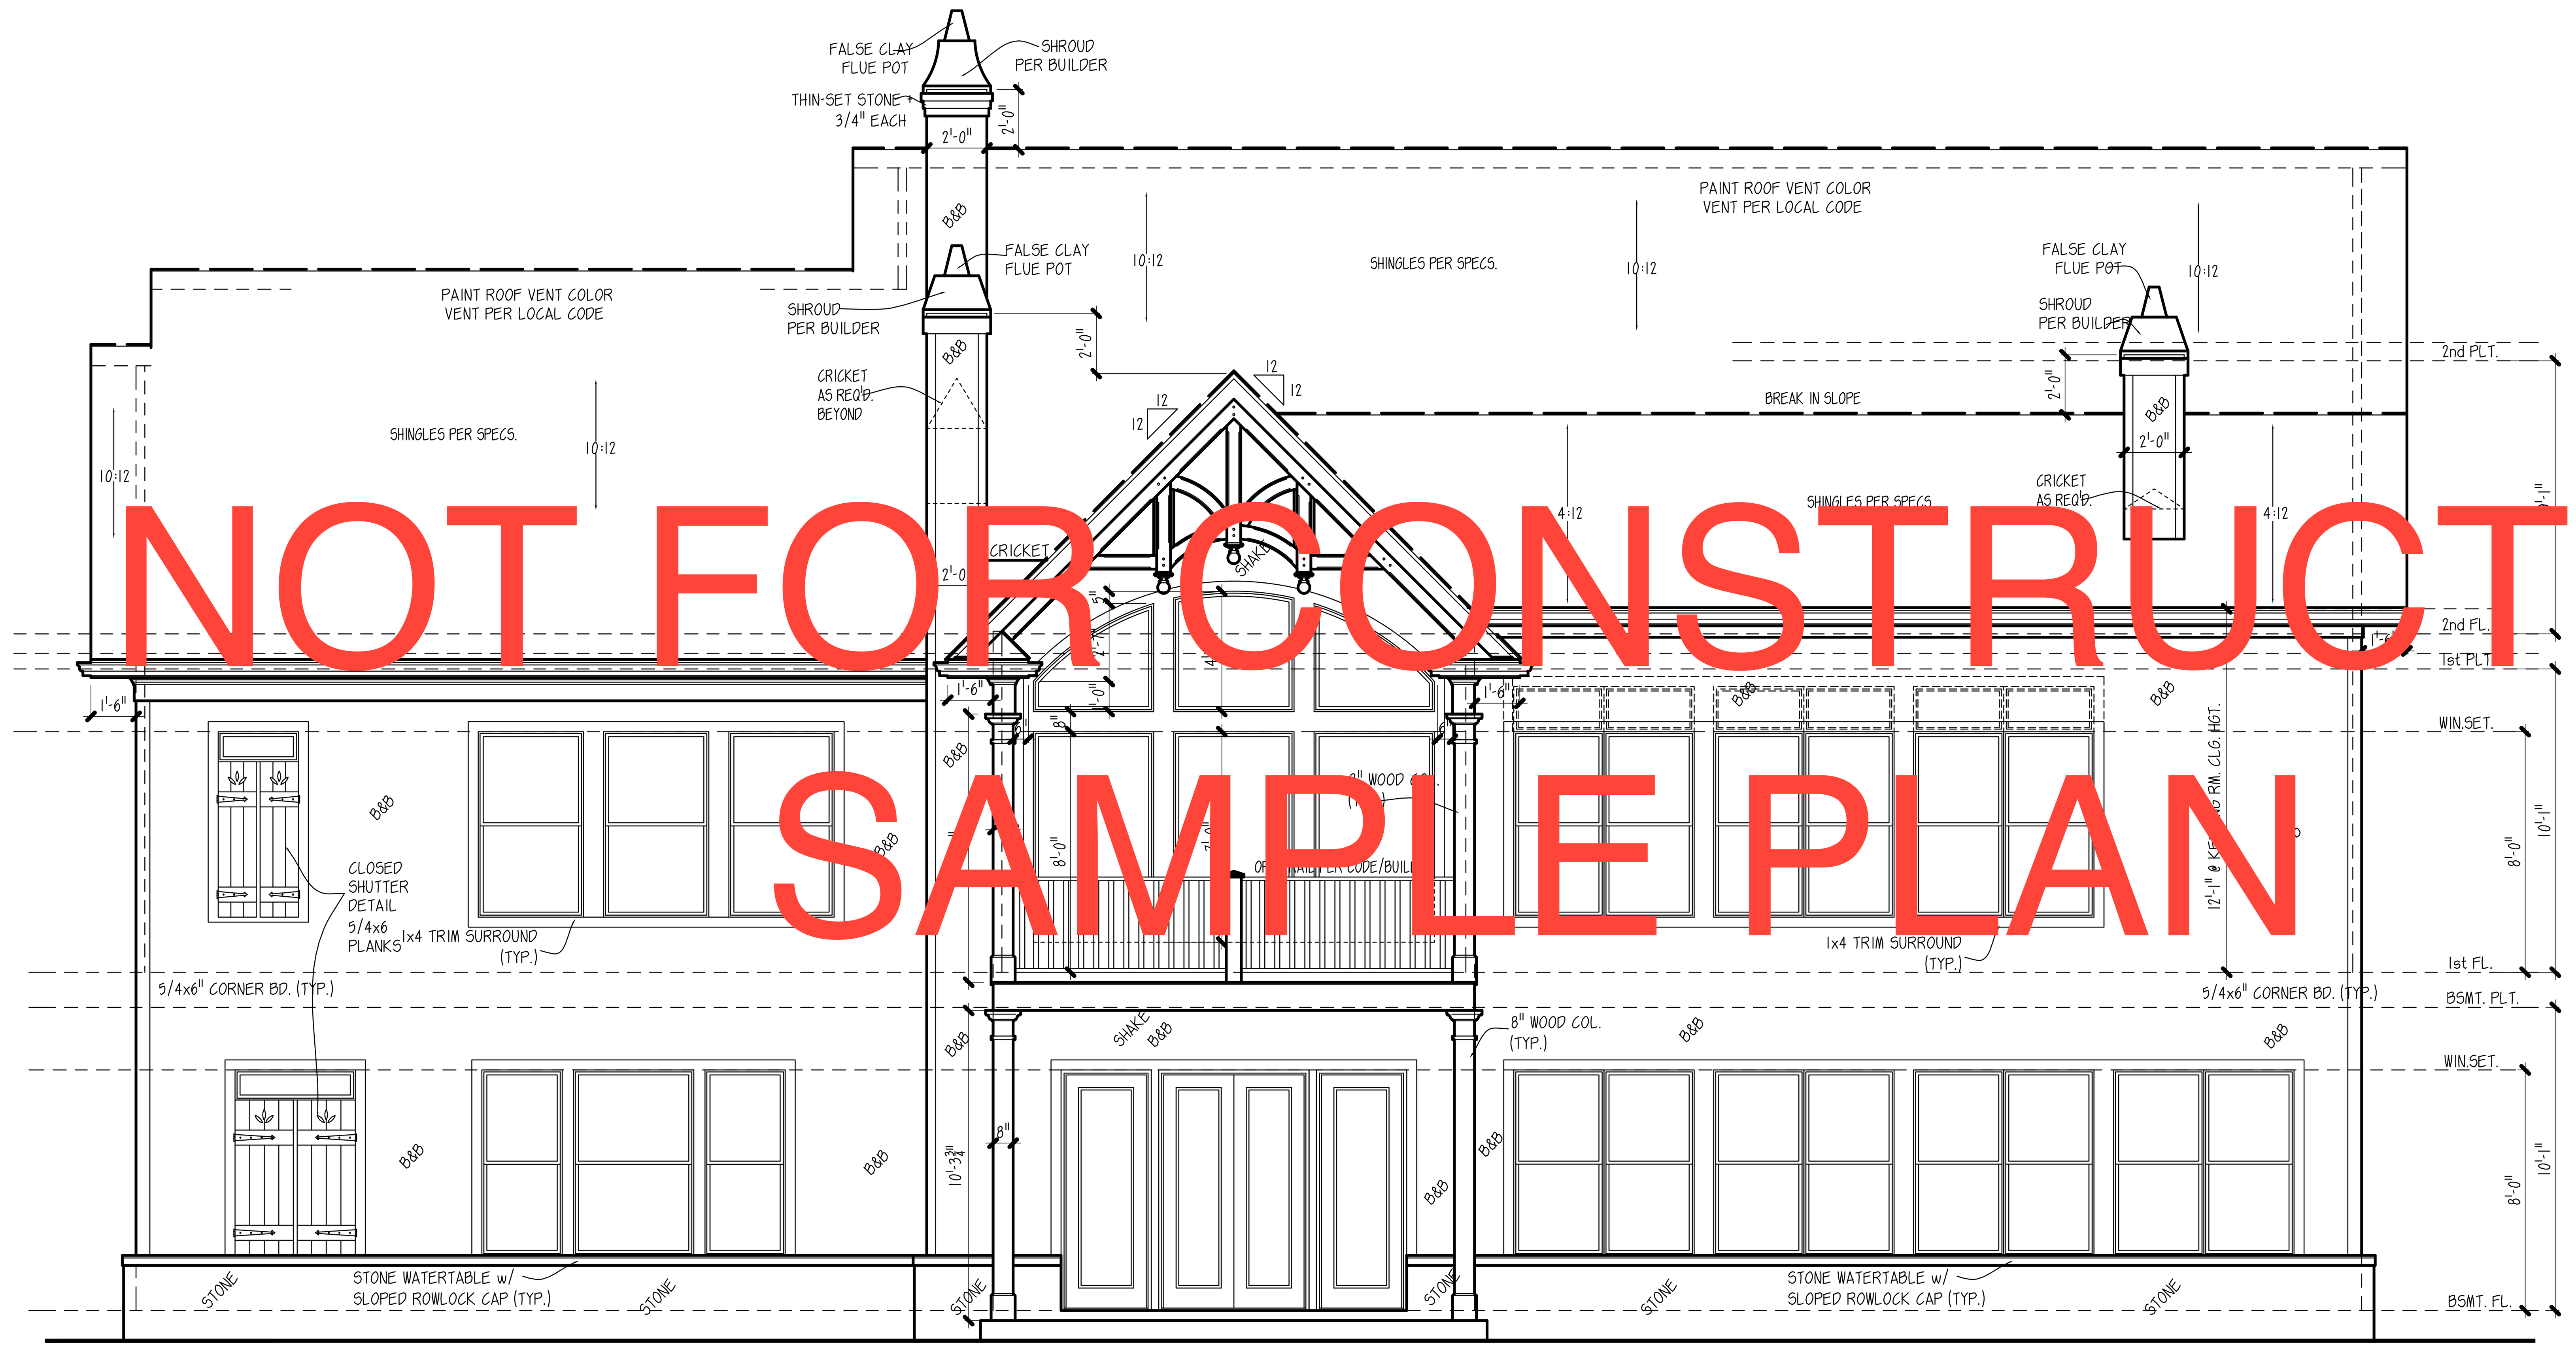

REAR ELEVATION

SCALE: 1/4" = 1'-0"

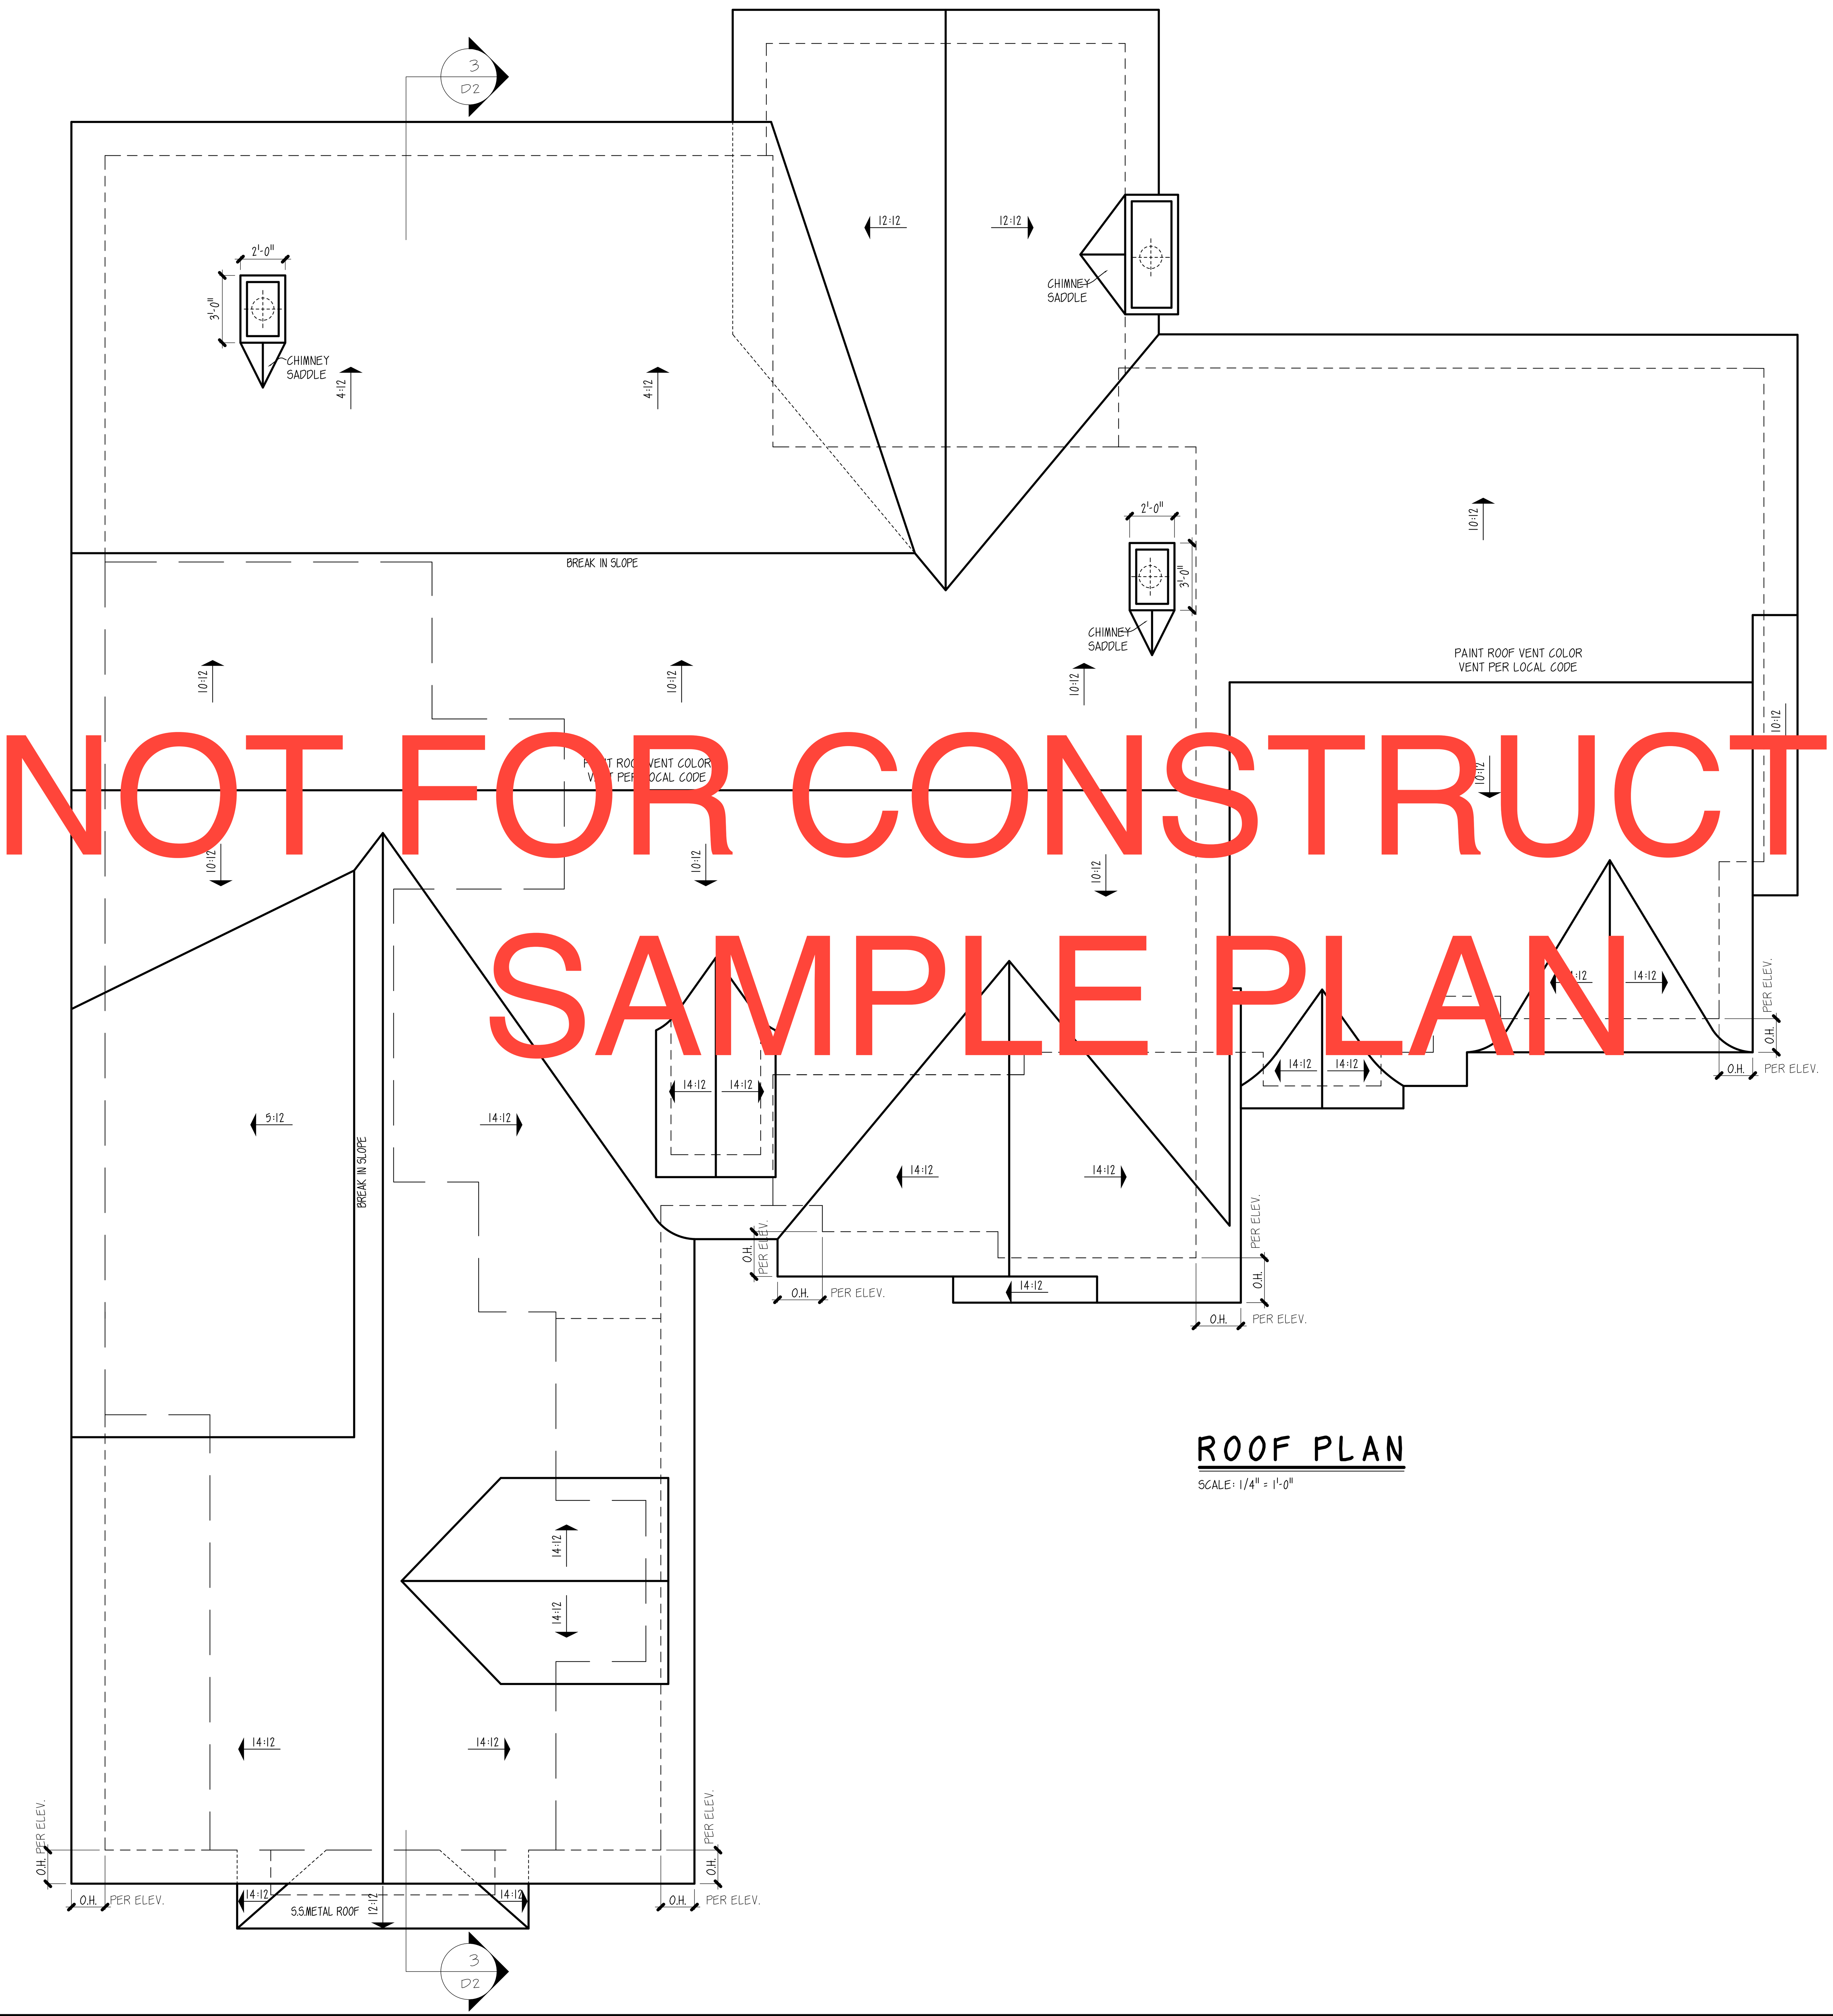

NOT FOR CONSTRUCTION
SAMPLE PLAN

ROOF PLAN

SCALE: 1/4" = 1'-0"

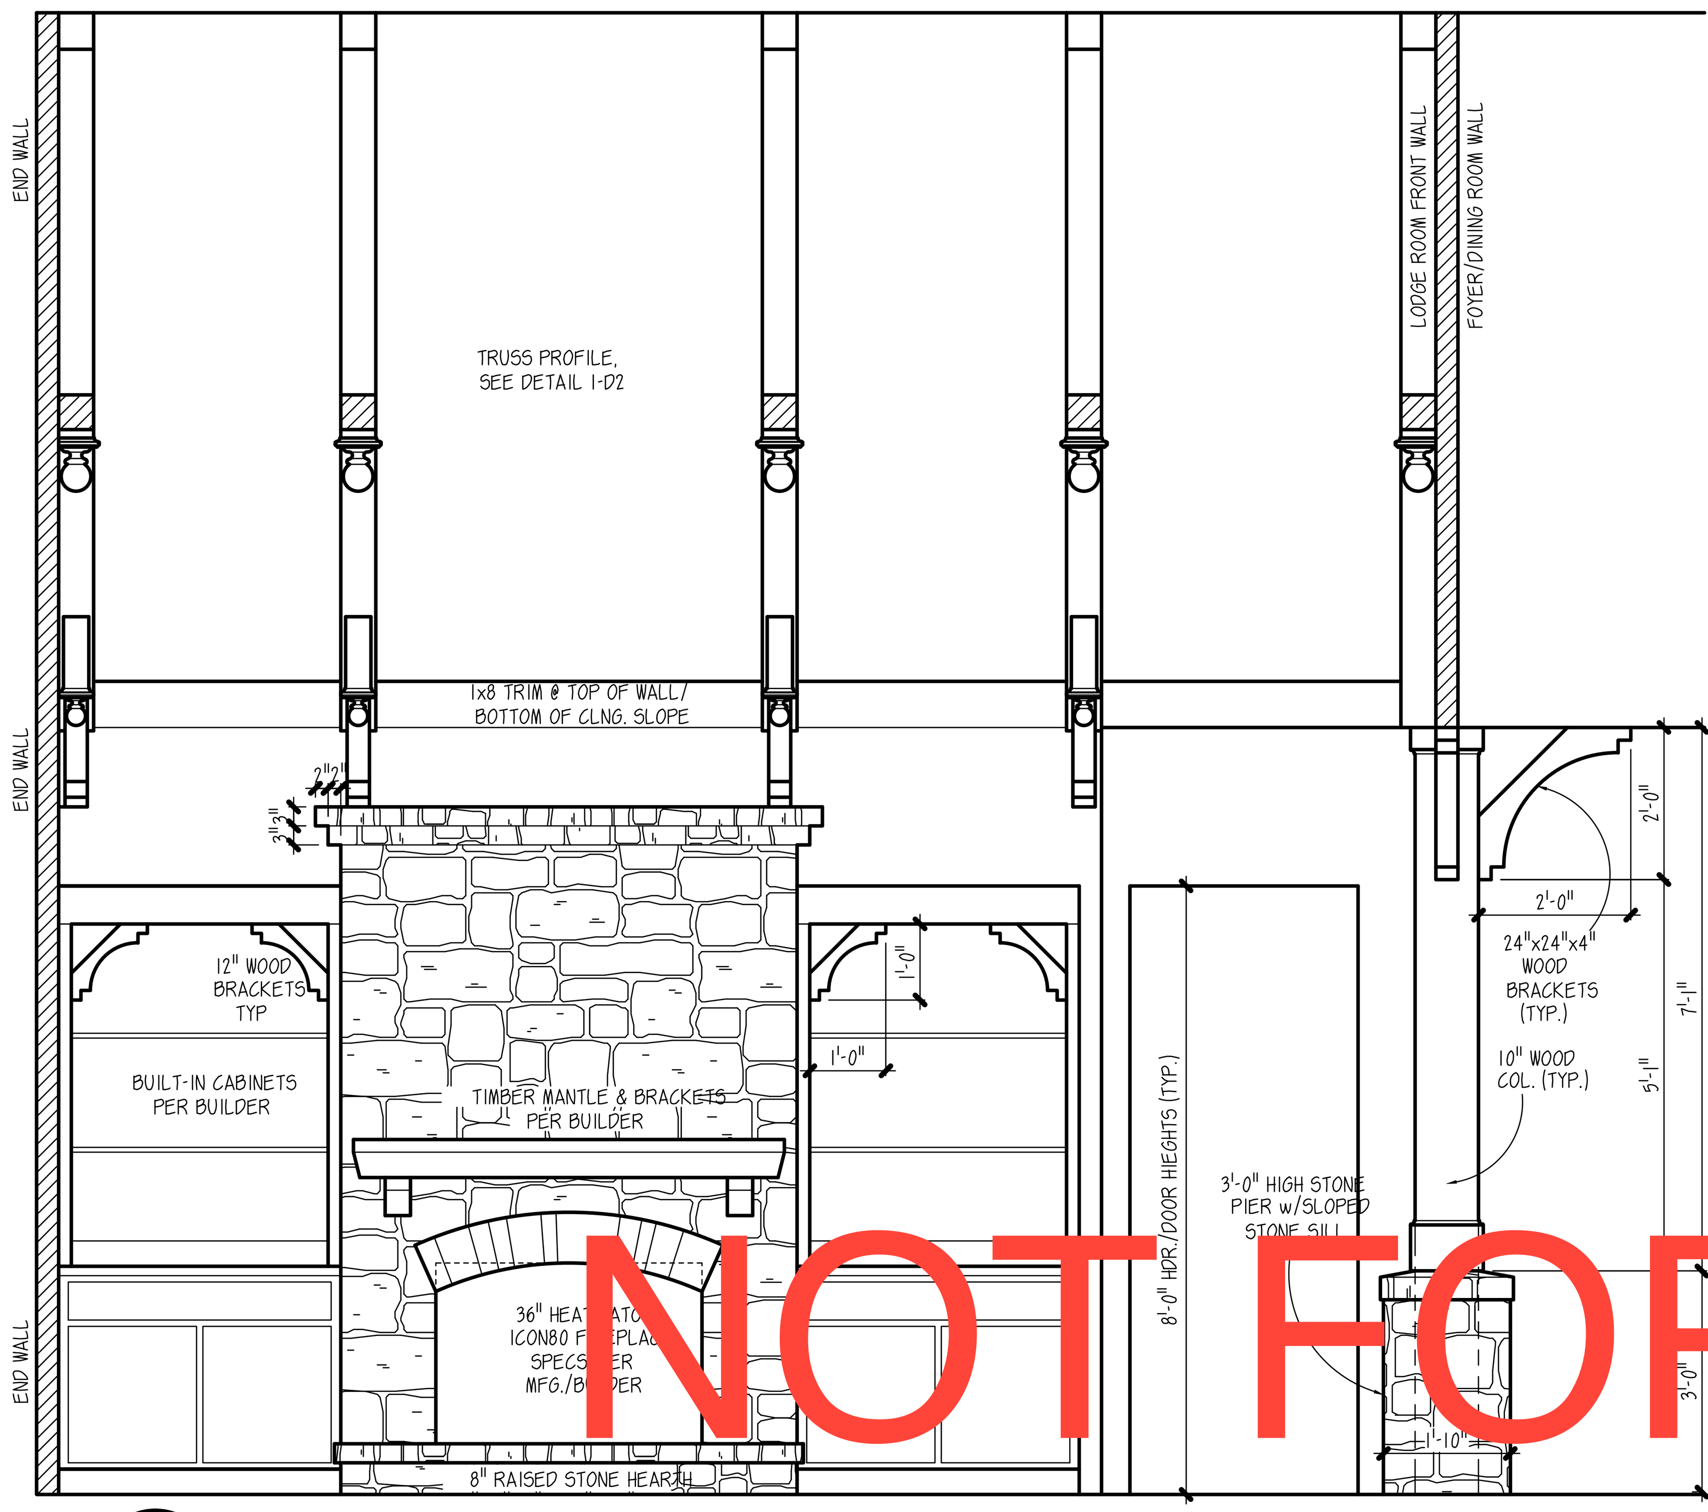

1 D1 LODGE ROOM RIGHT SIDE DETAIL
SCALE: 1/2" = 1'-0"

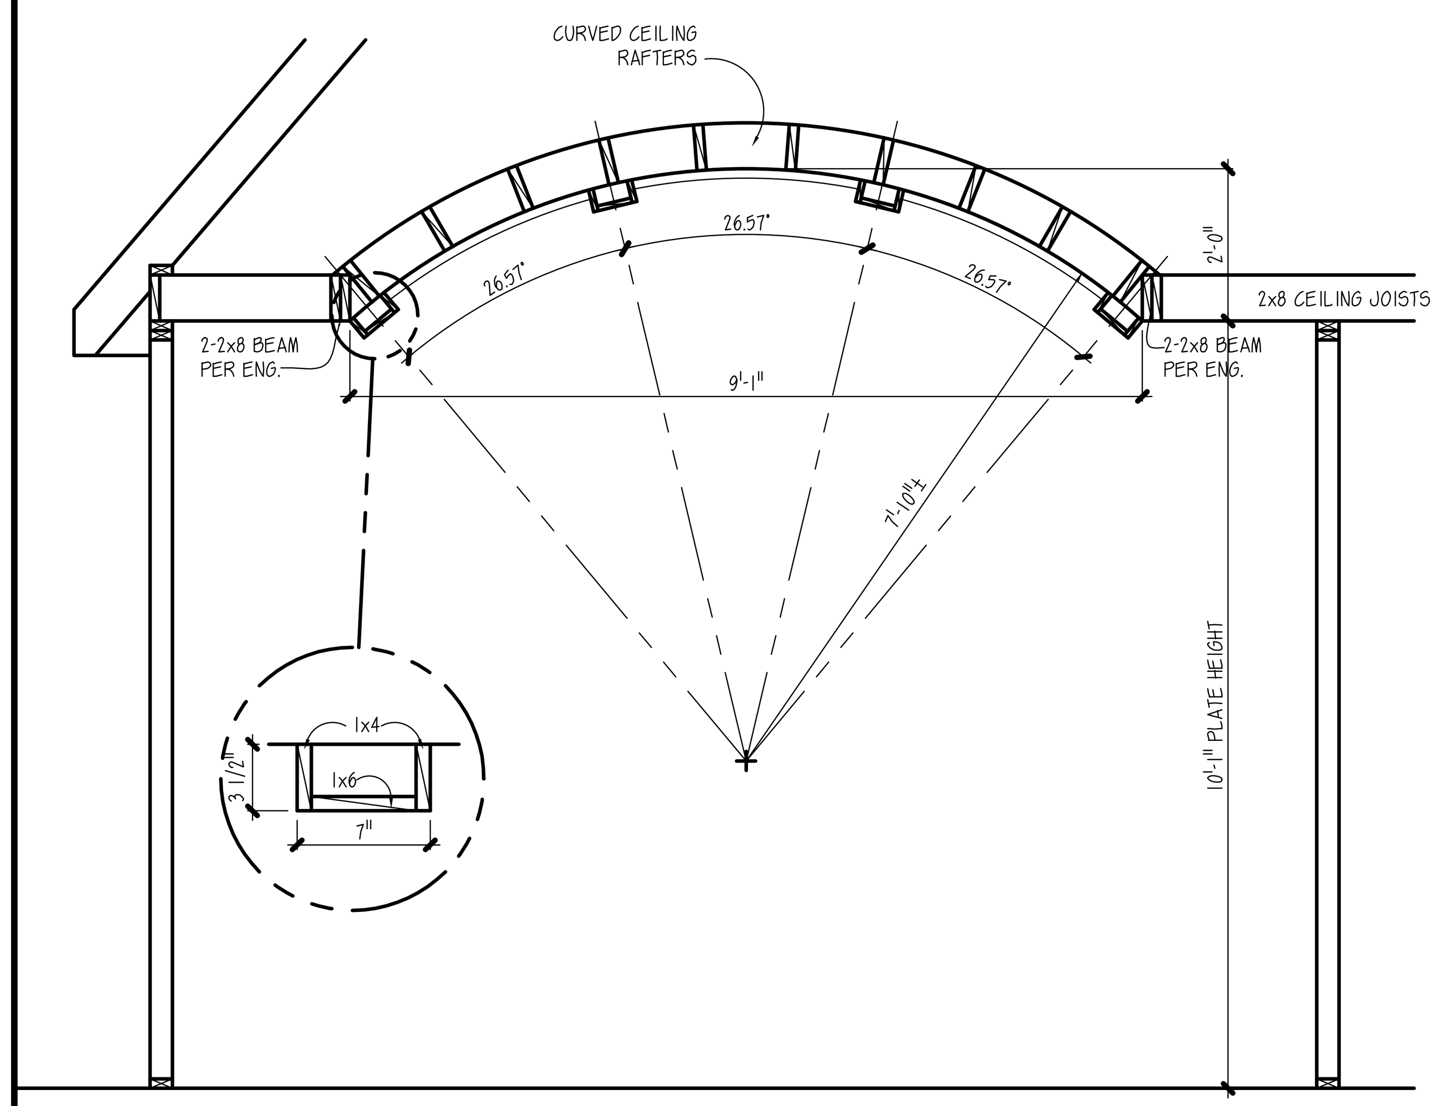

3 D1 MASTER BATH CEILING DETAIL
SCALE: 1/2" = 1'-0"

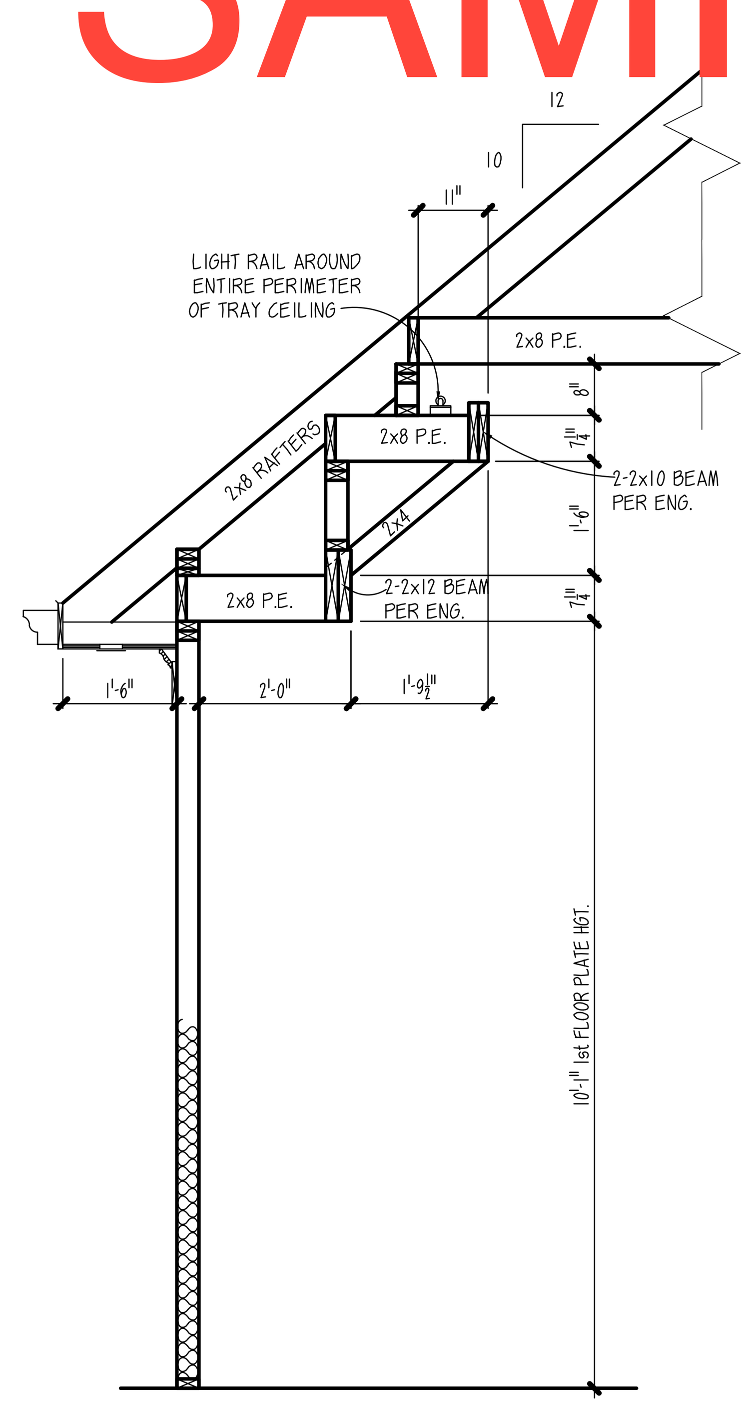

2 D1 MASTER SUITE CEILING DETAIL
SCALE: 1/2" = 1'-0"

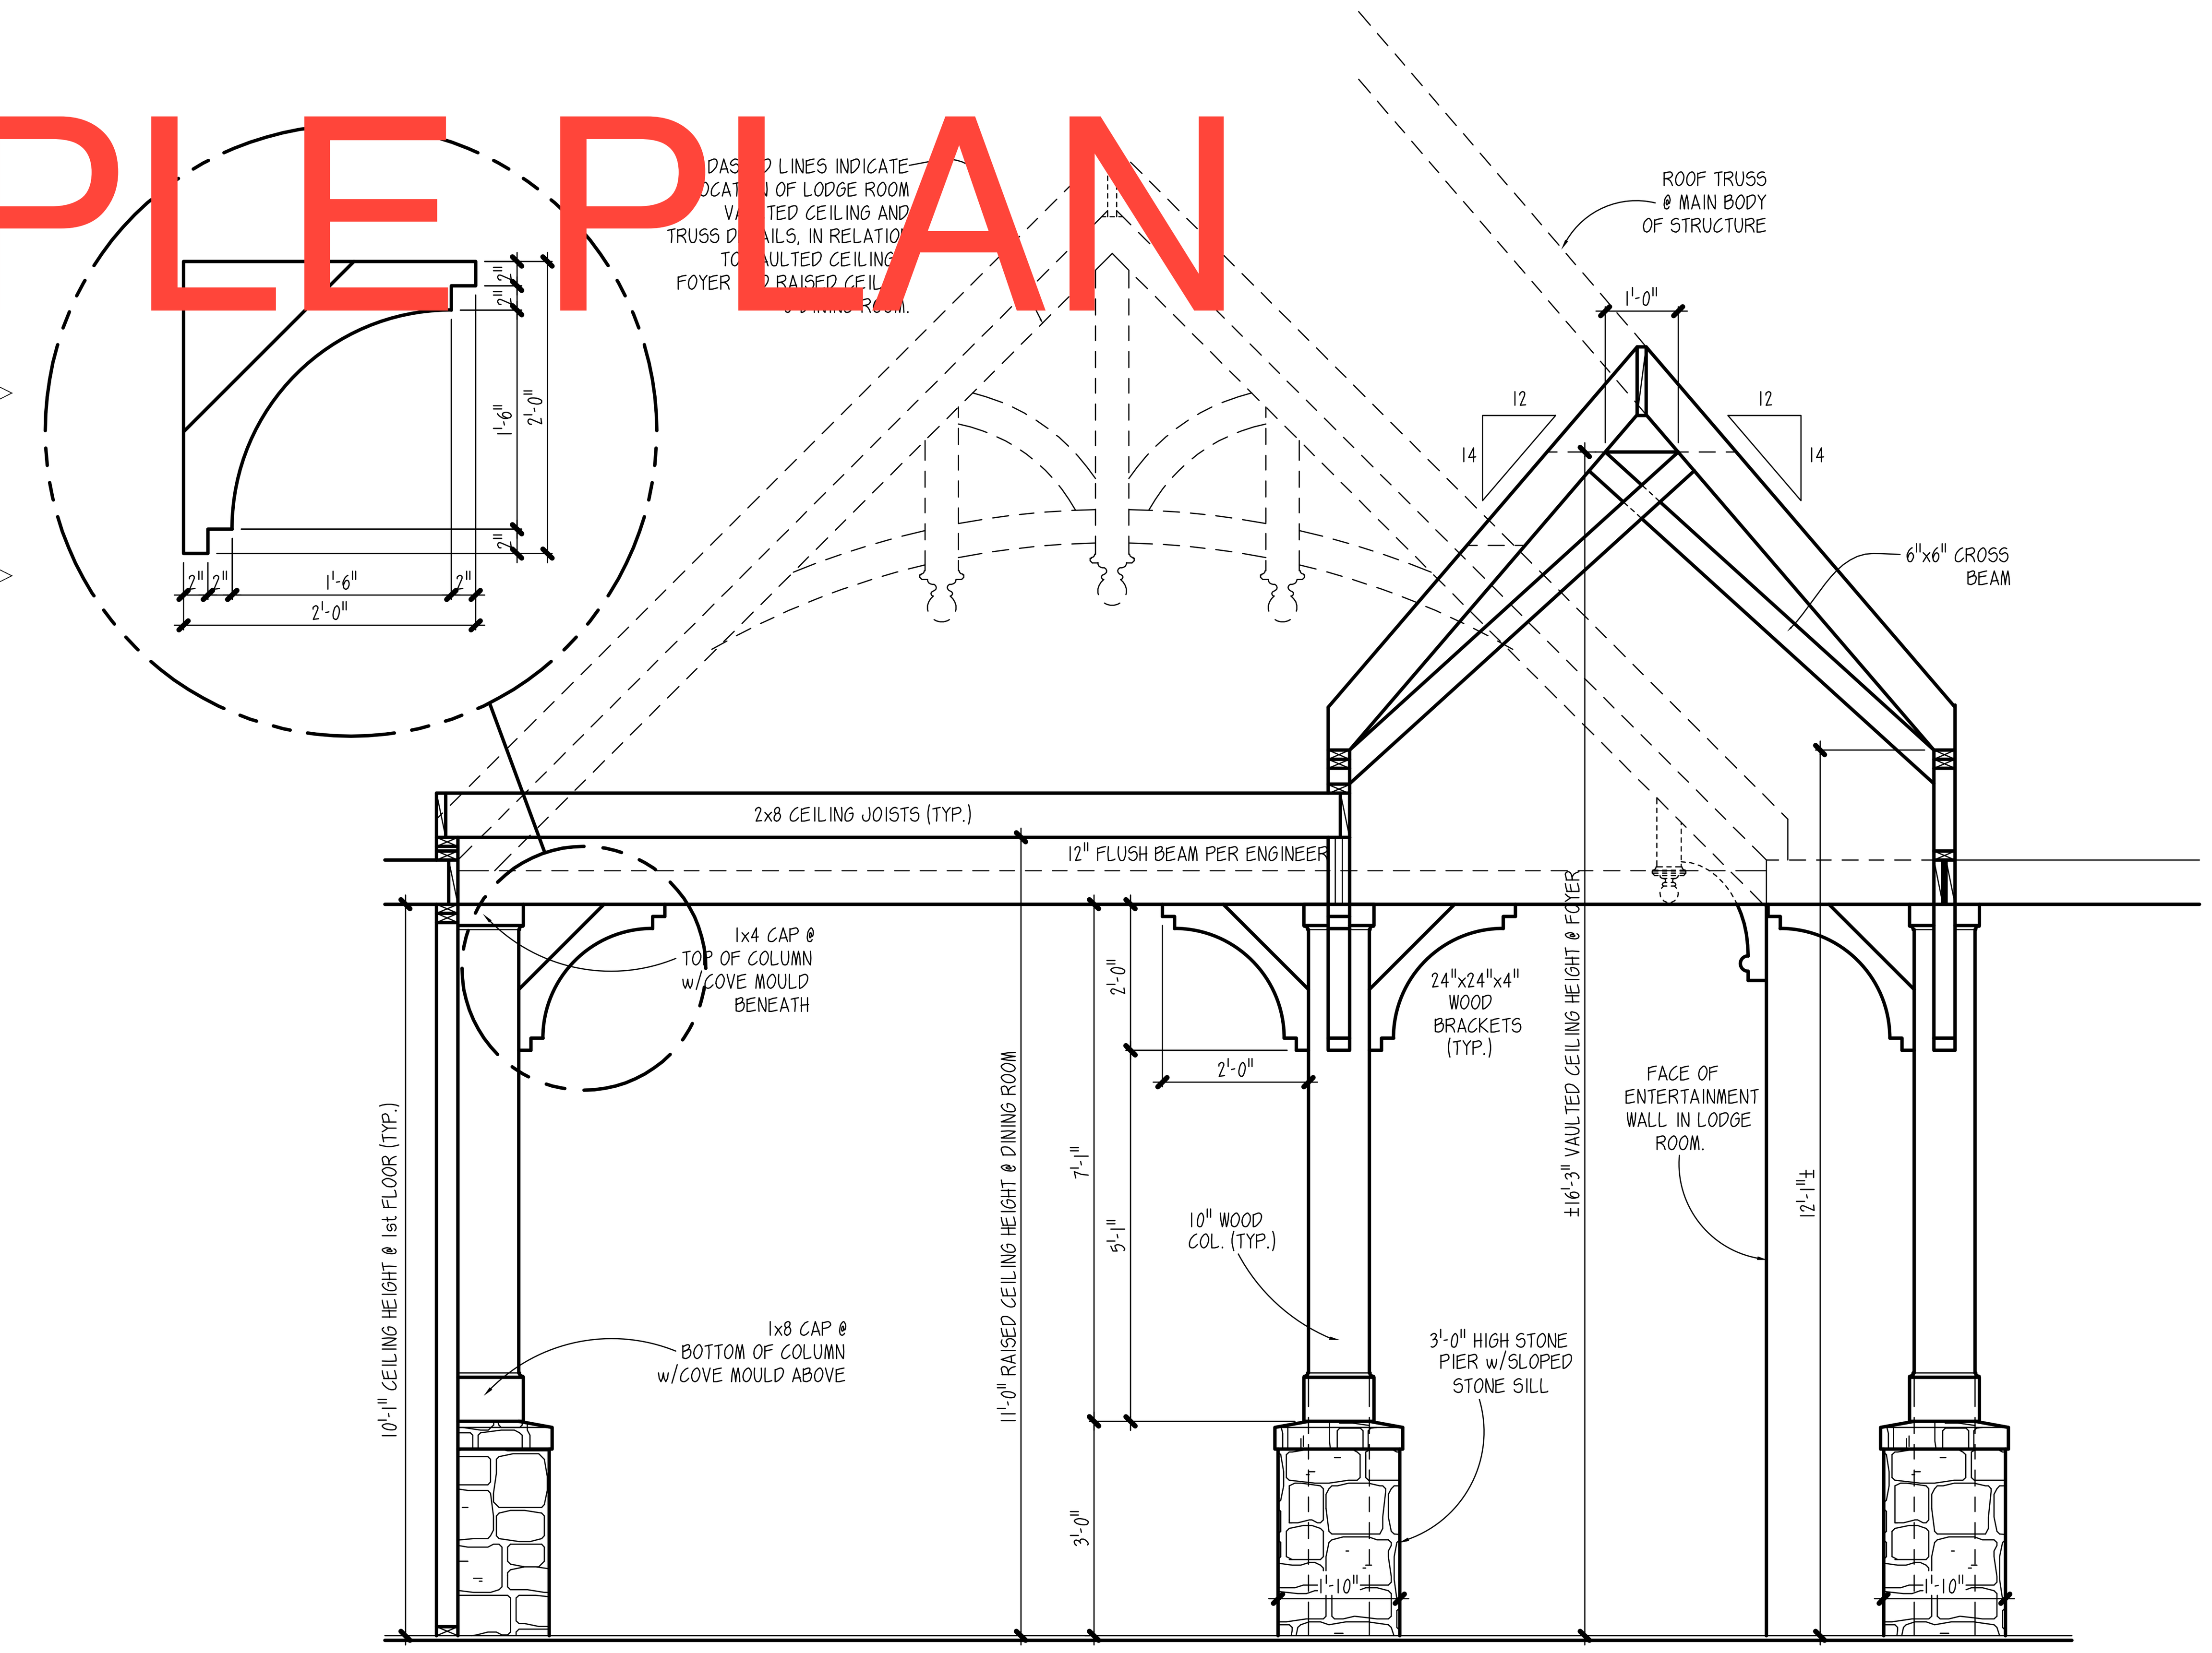

4 D1 FOYER/DINING ROOM DETAIL
SCALE: 1/2" = 1'-0"

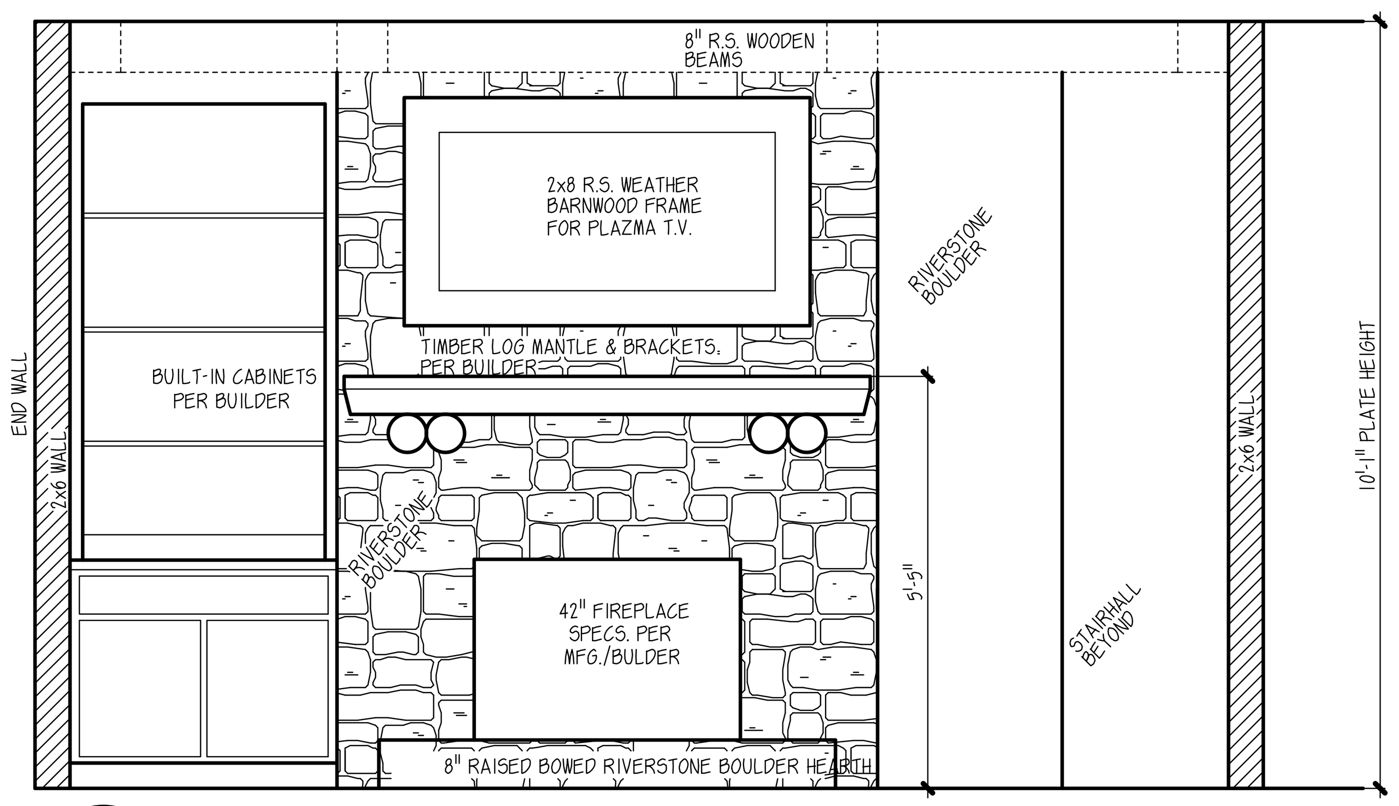

3
D2
SOCIAL ROOM FIREPLACE DETAIL
SCALE: 1/2" = 1'-0"

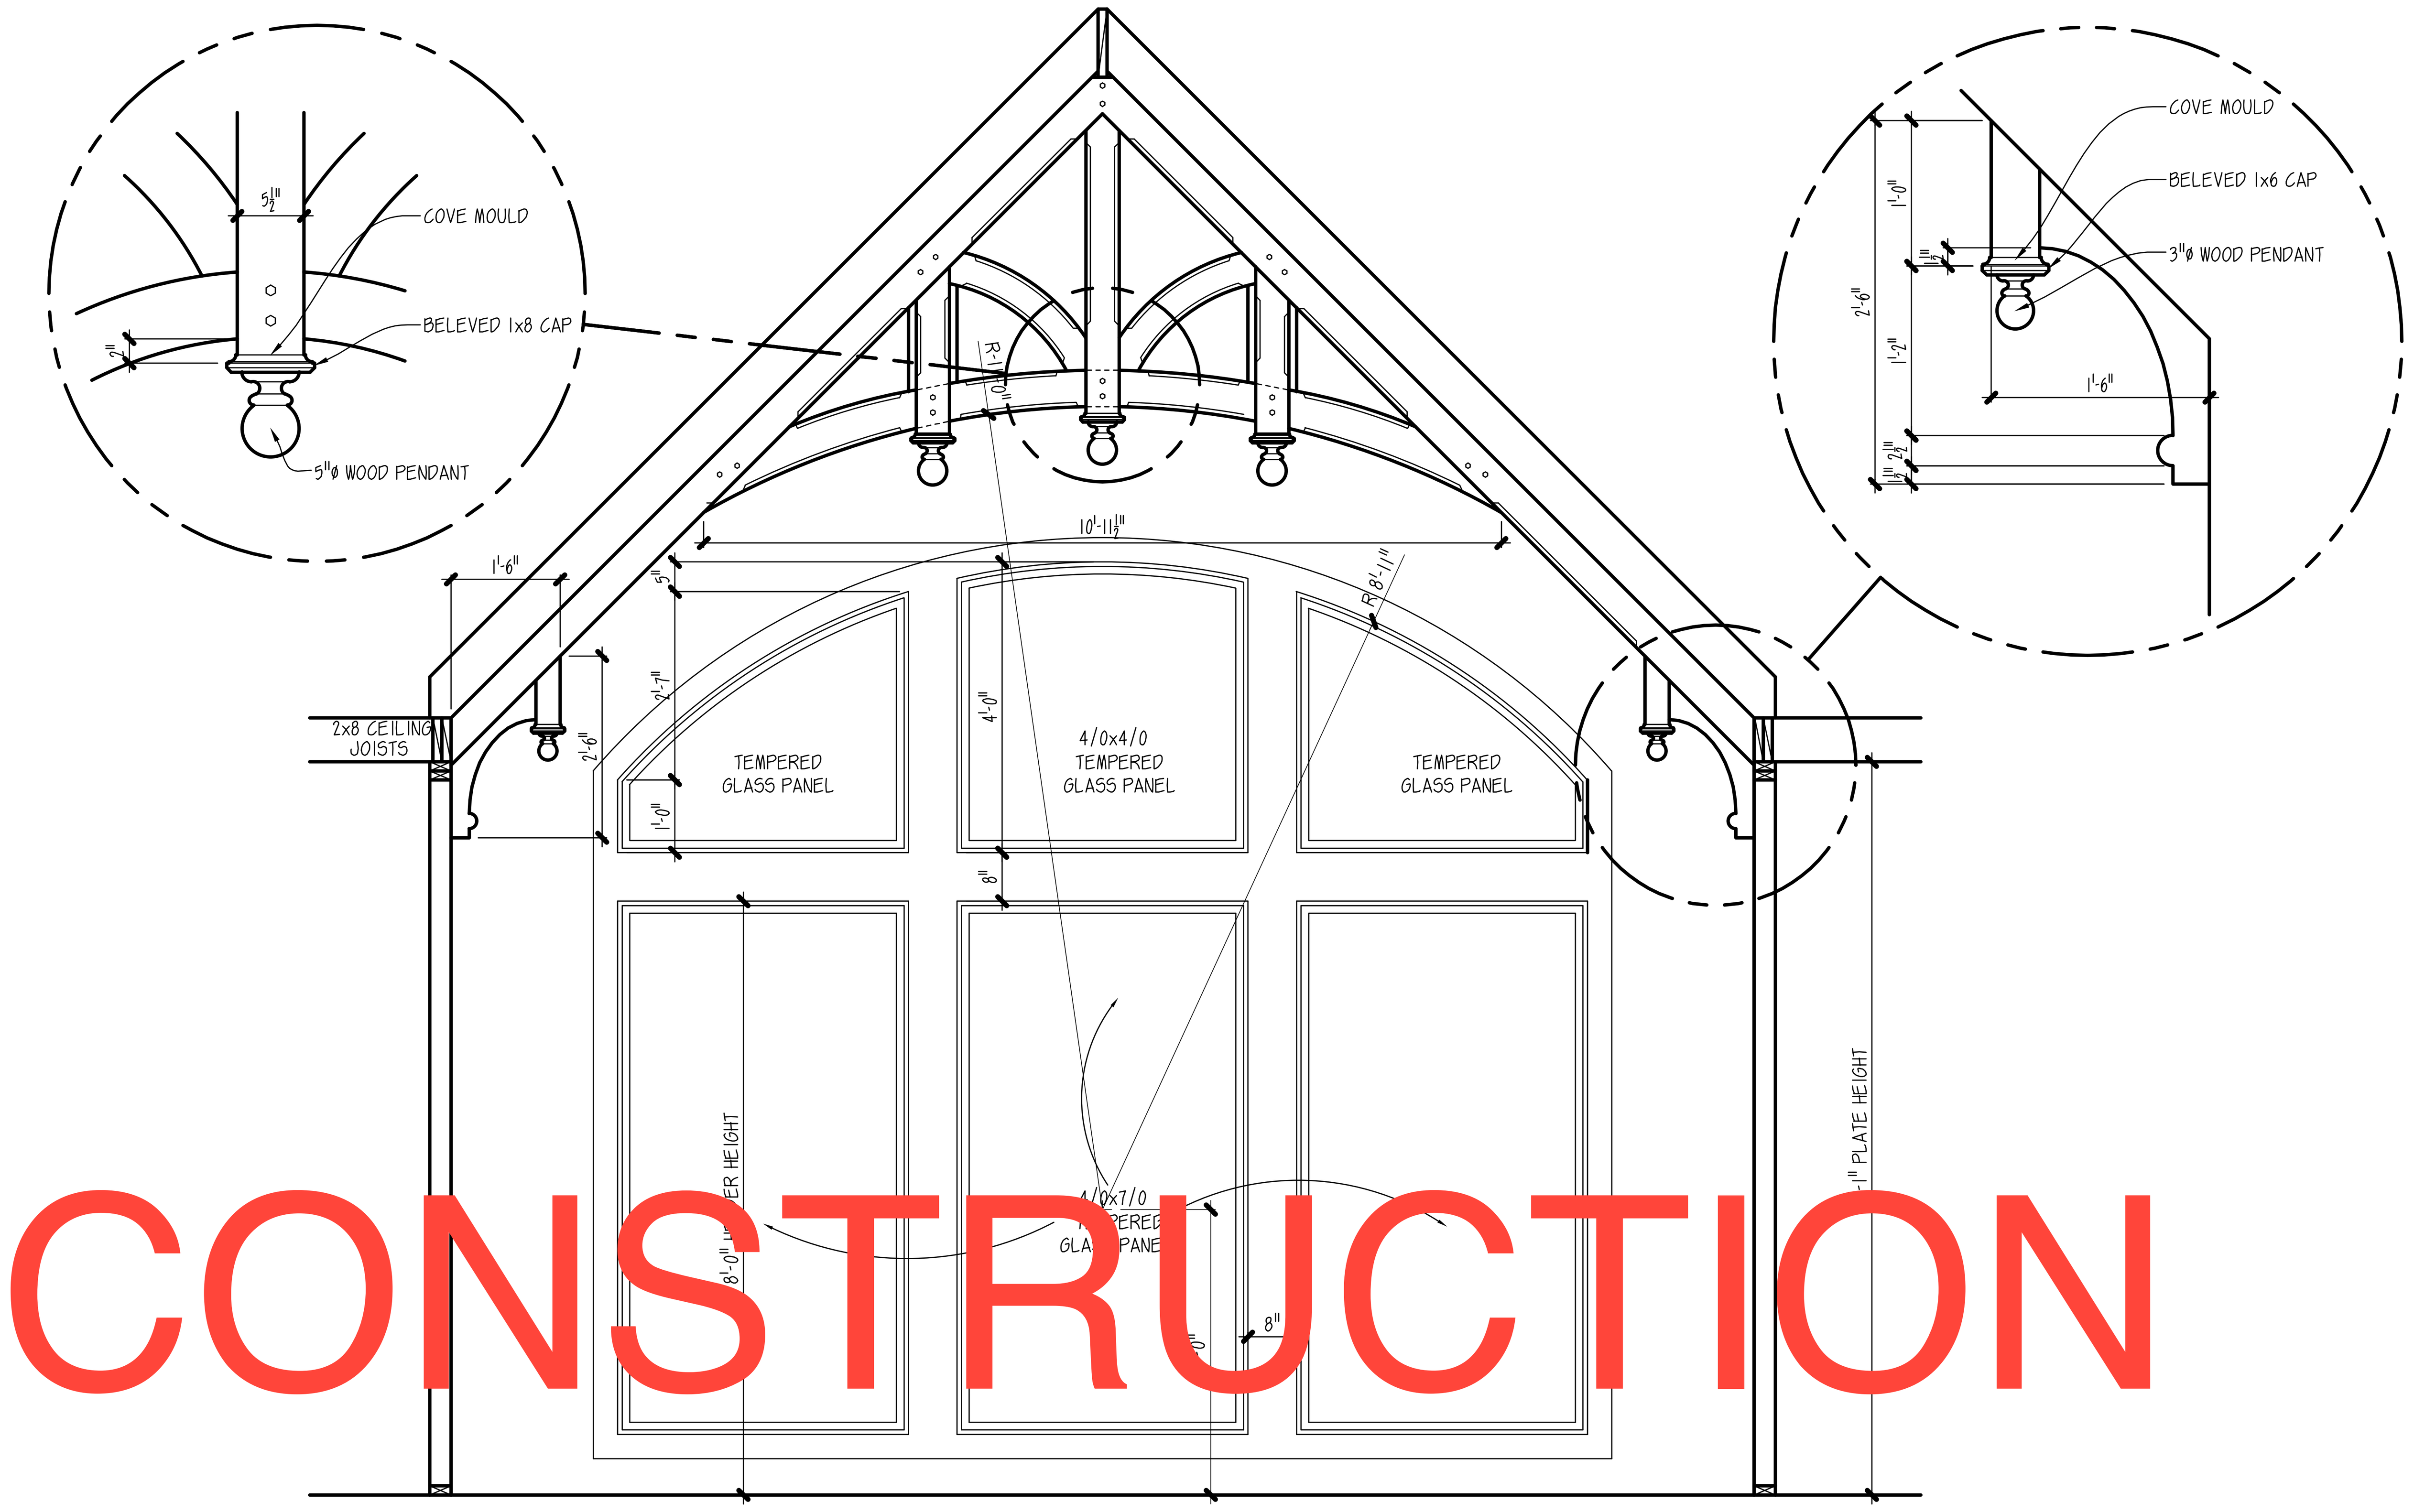

LODGE ROOM TRUSS/END WALL DETAIL

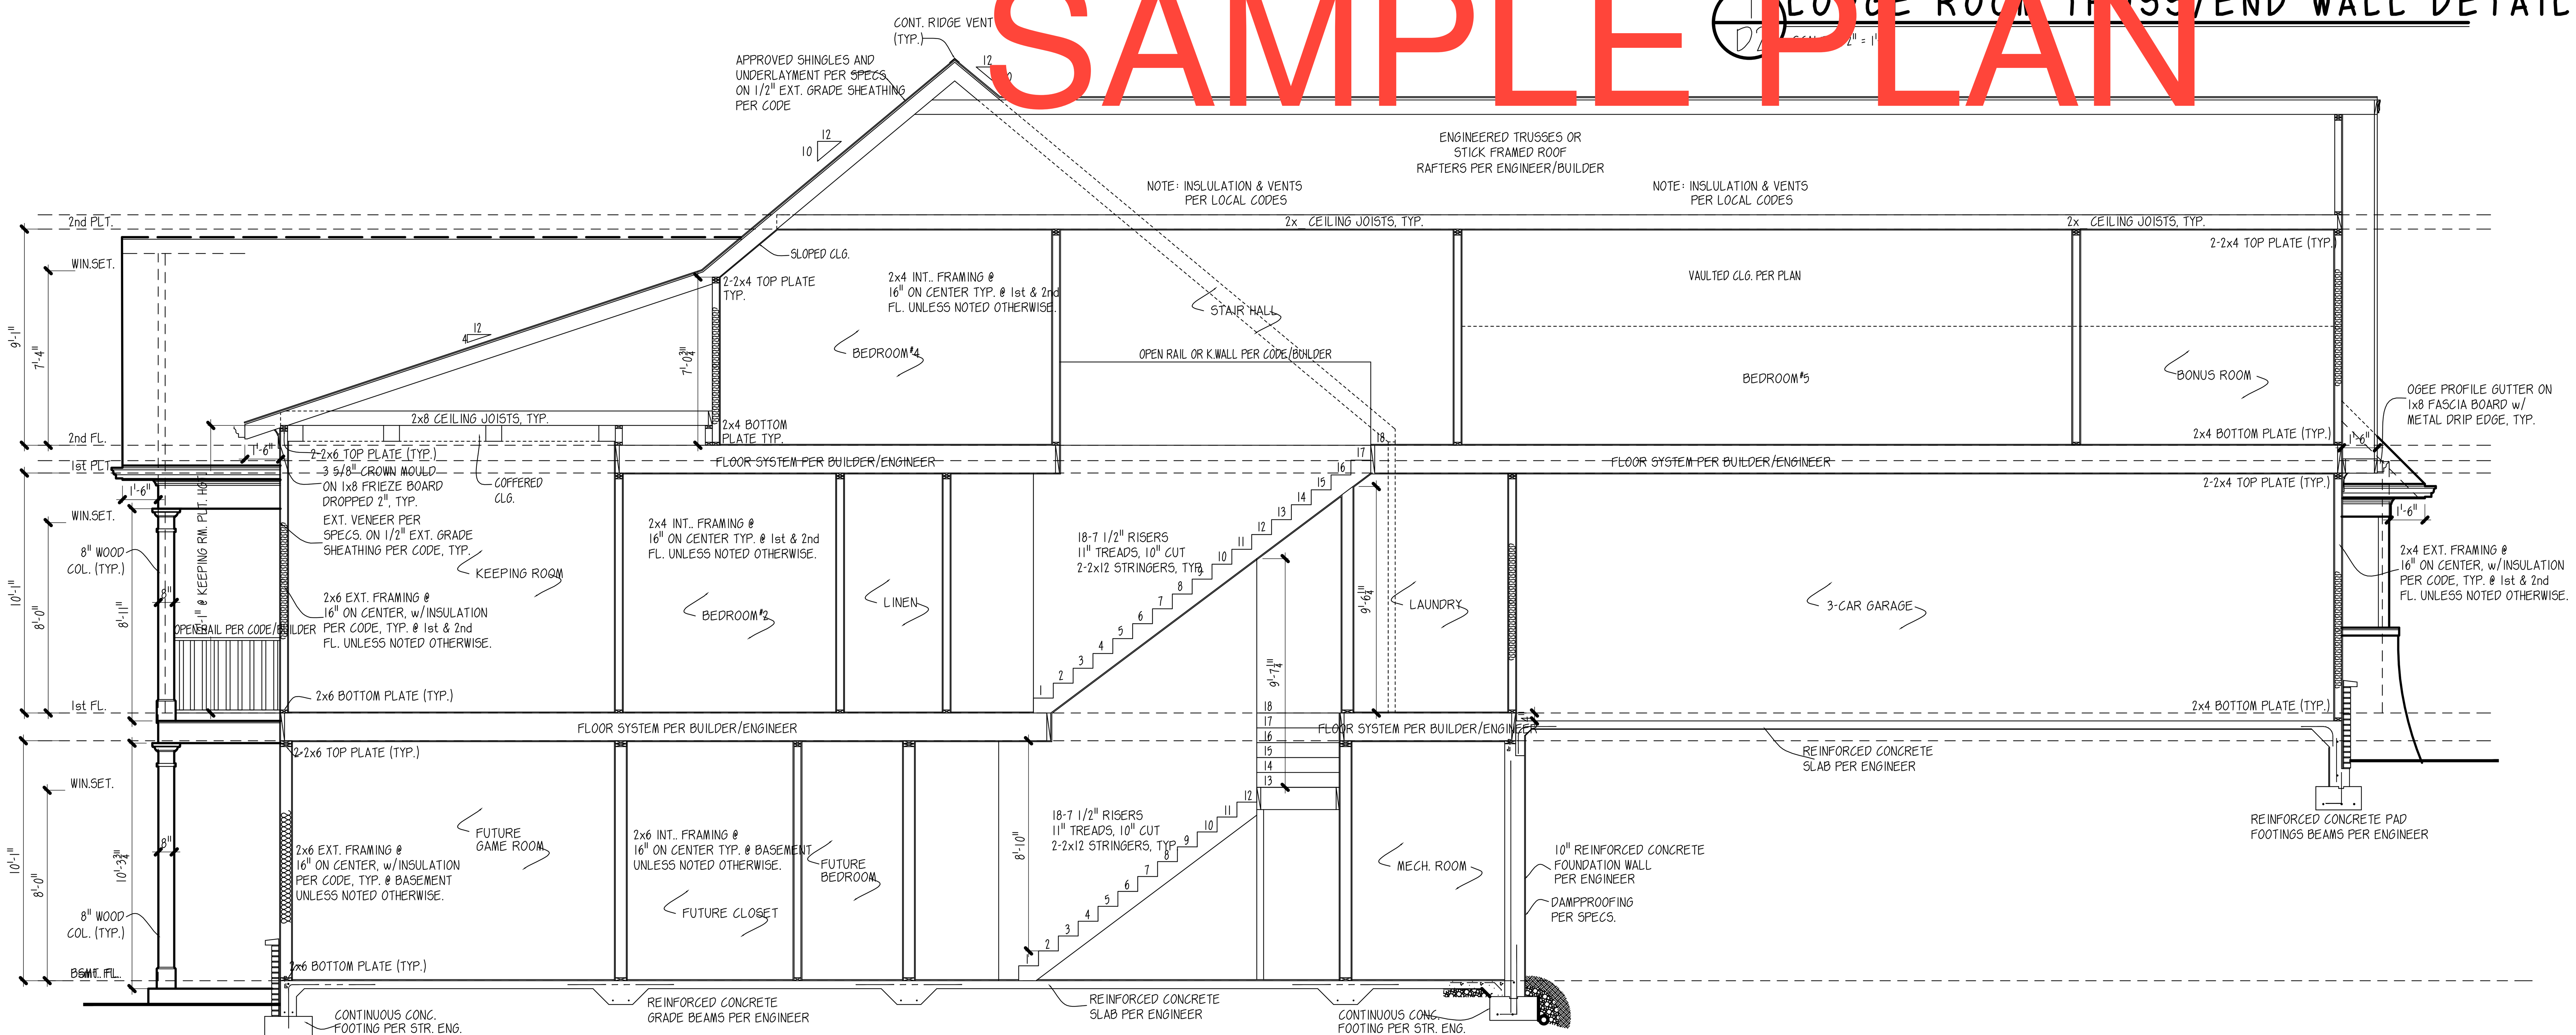

NOTE: ALL INSULATION PER LOCAL CODES STRUCTURALS BY OTHERS

BASEMENT CONDITION SHOWN

3
D2
TYP. CROSS SECTION
SCALE: 1/4" = 1'-0"

* STAIR HEADROOM: THE MINIMUM HEADROOM IN ALL PARTS OF THE STAIRWAY SHALL NOT BE LESS THAN 6 FEET, 8 INCHES (2032 mm) MEASURED VERTICALLY FROM THE SLOPED PLANE ADJOINING THE TREAD NOSING OR FROM THE FLOOR SURFACE OF THE LANDING OR PLATFORM.

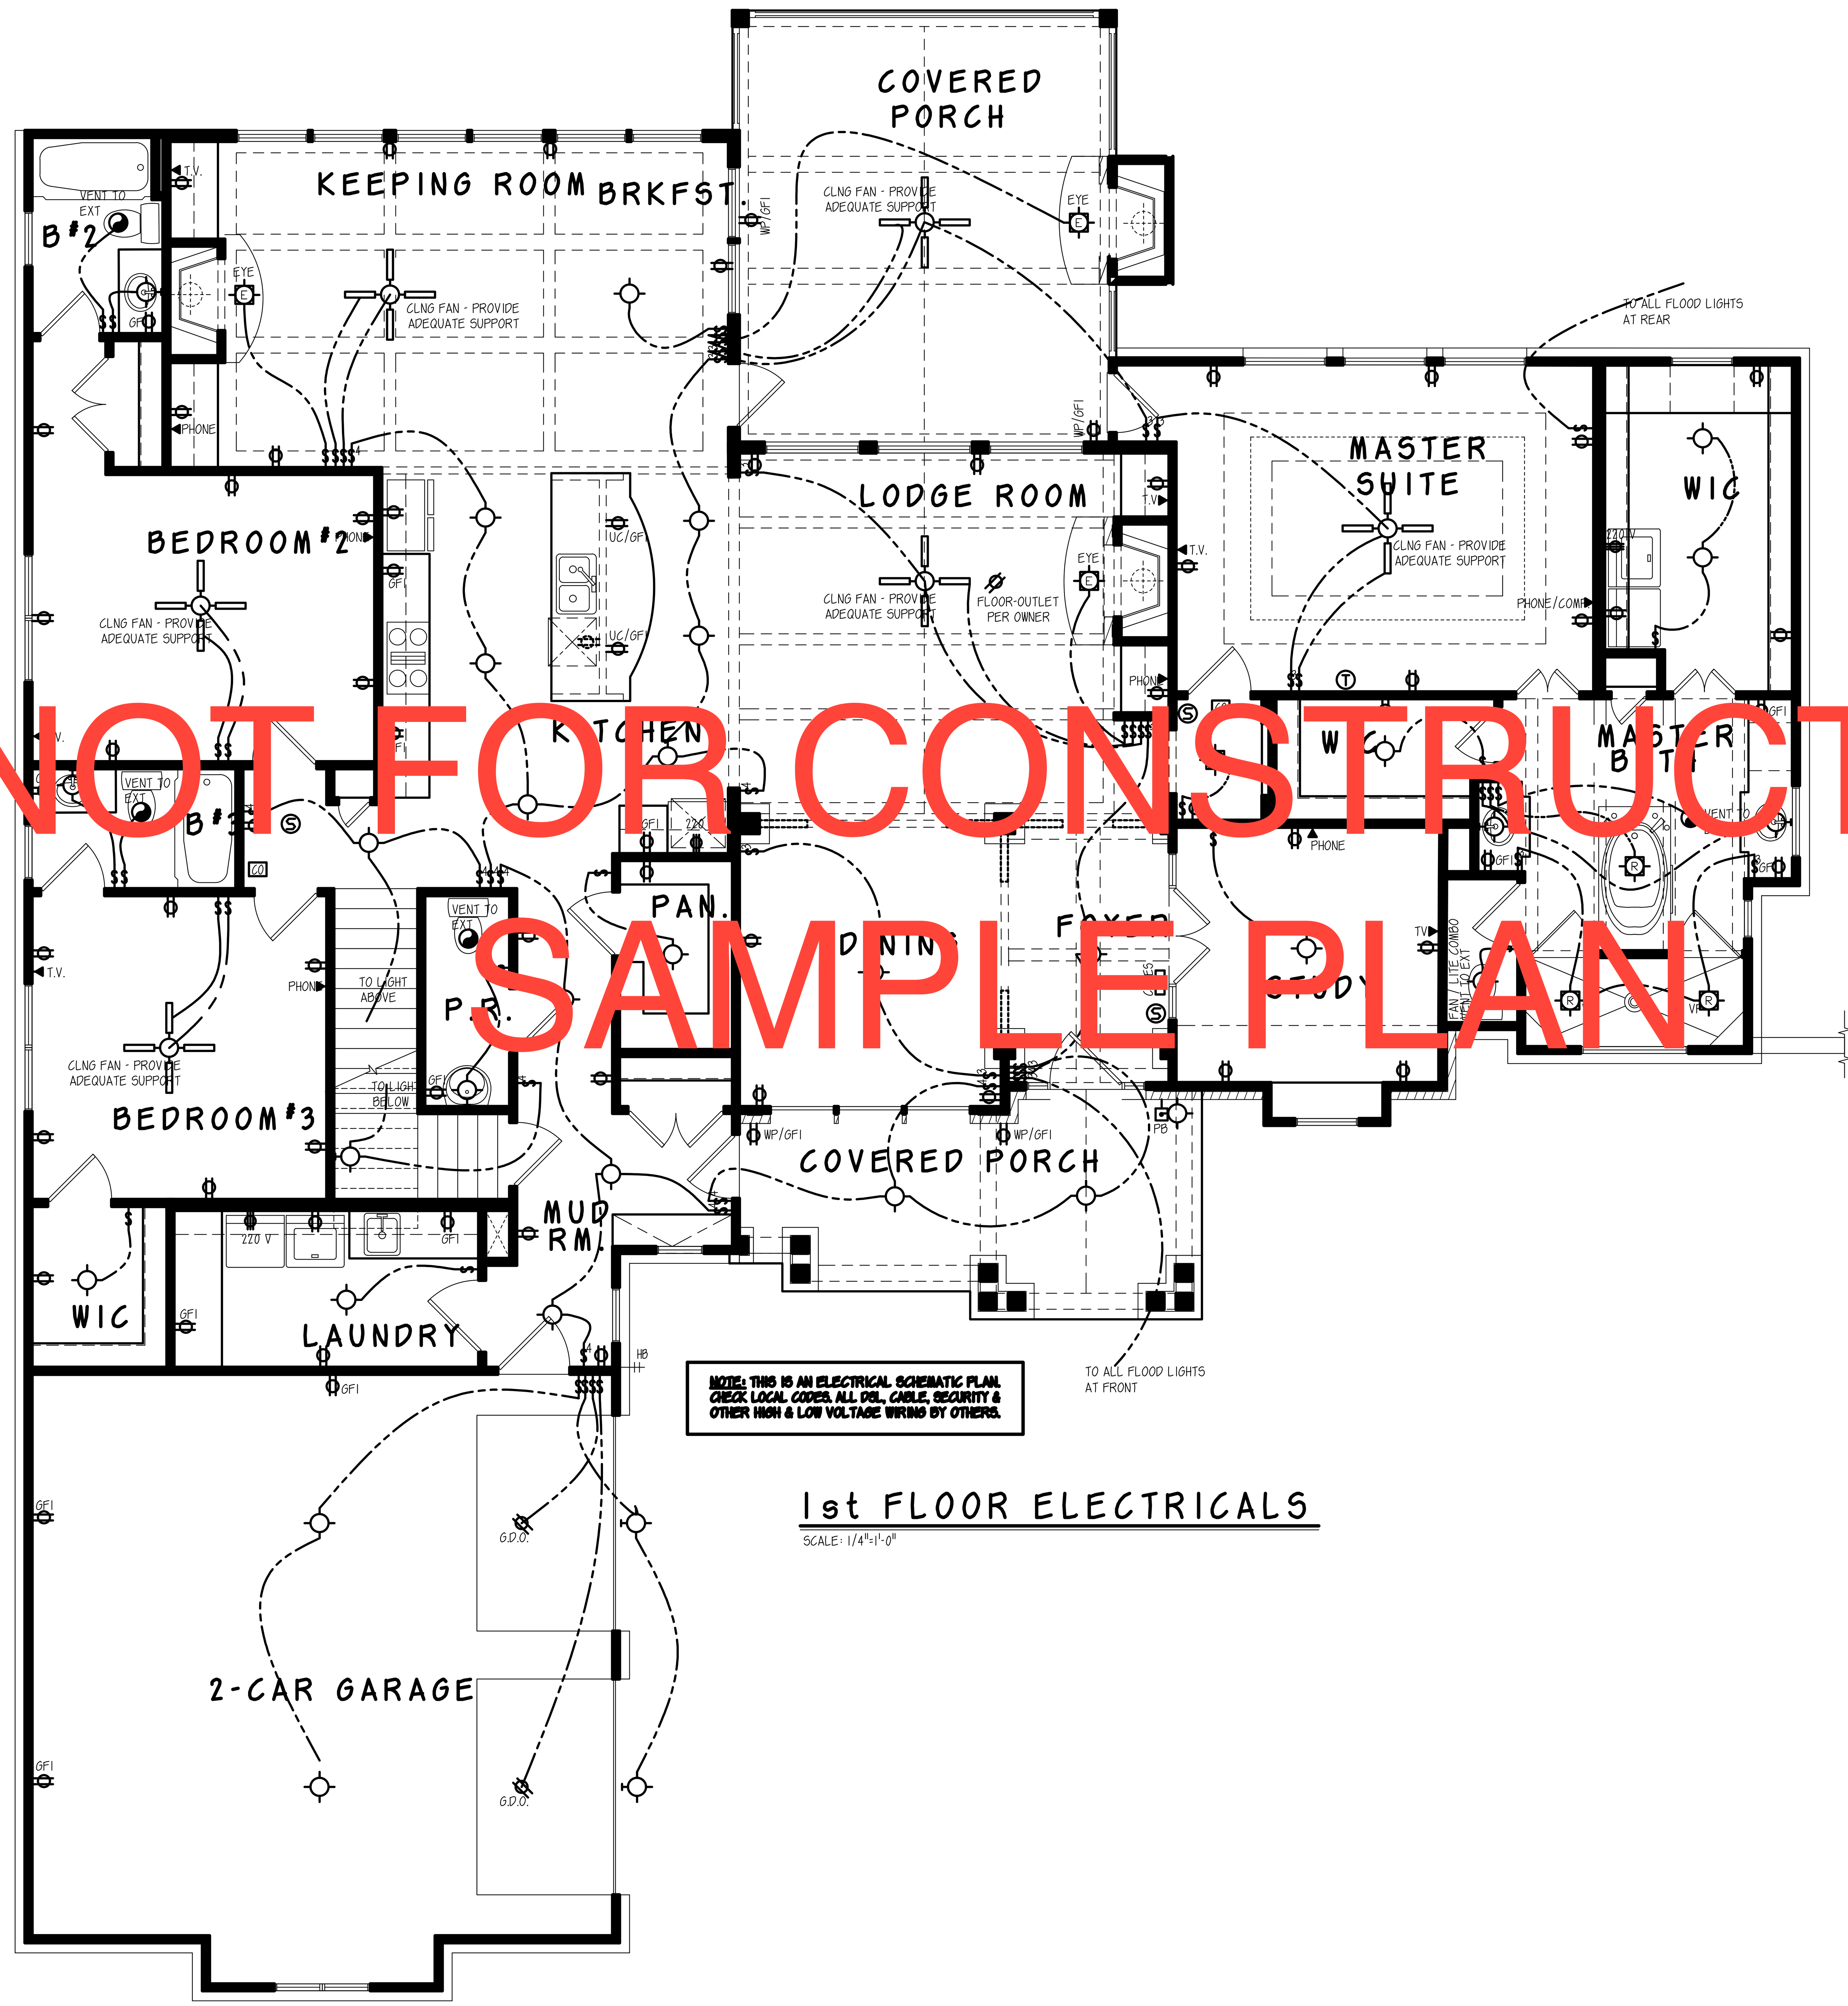

NOTE: THIS IS AN ELECTRICAL SCHEMATIC PLAN. CHECK LOCAL CODES. ALL DSL, CABLE, SECURITY & OTHER HIGH & LOW VOLTAGE WIRING BY OTHERS.

1st FLOOR ELECTRICALS

SCALE: 1/4"=1'-0"

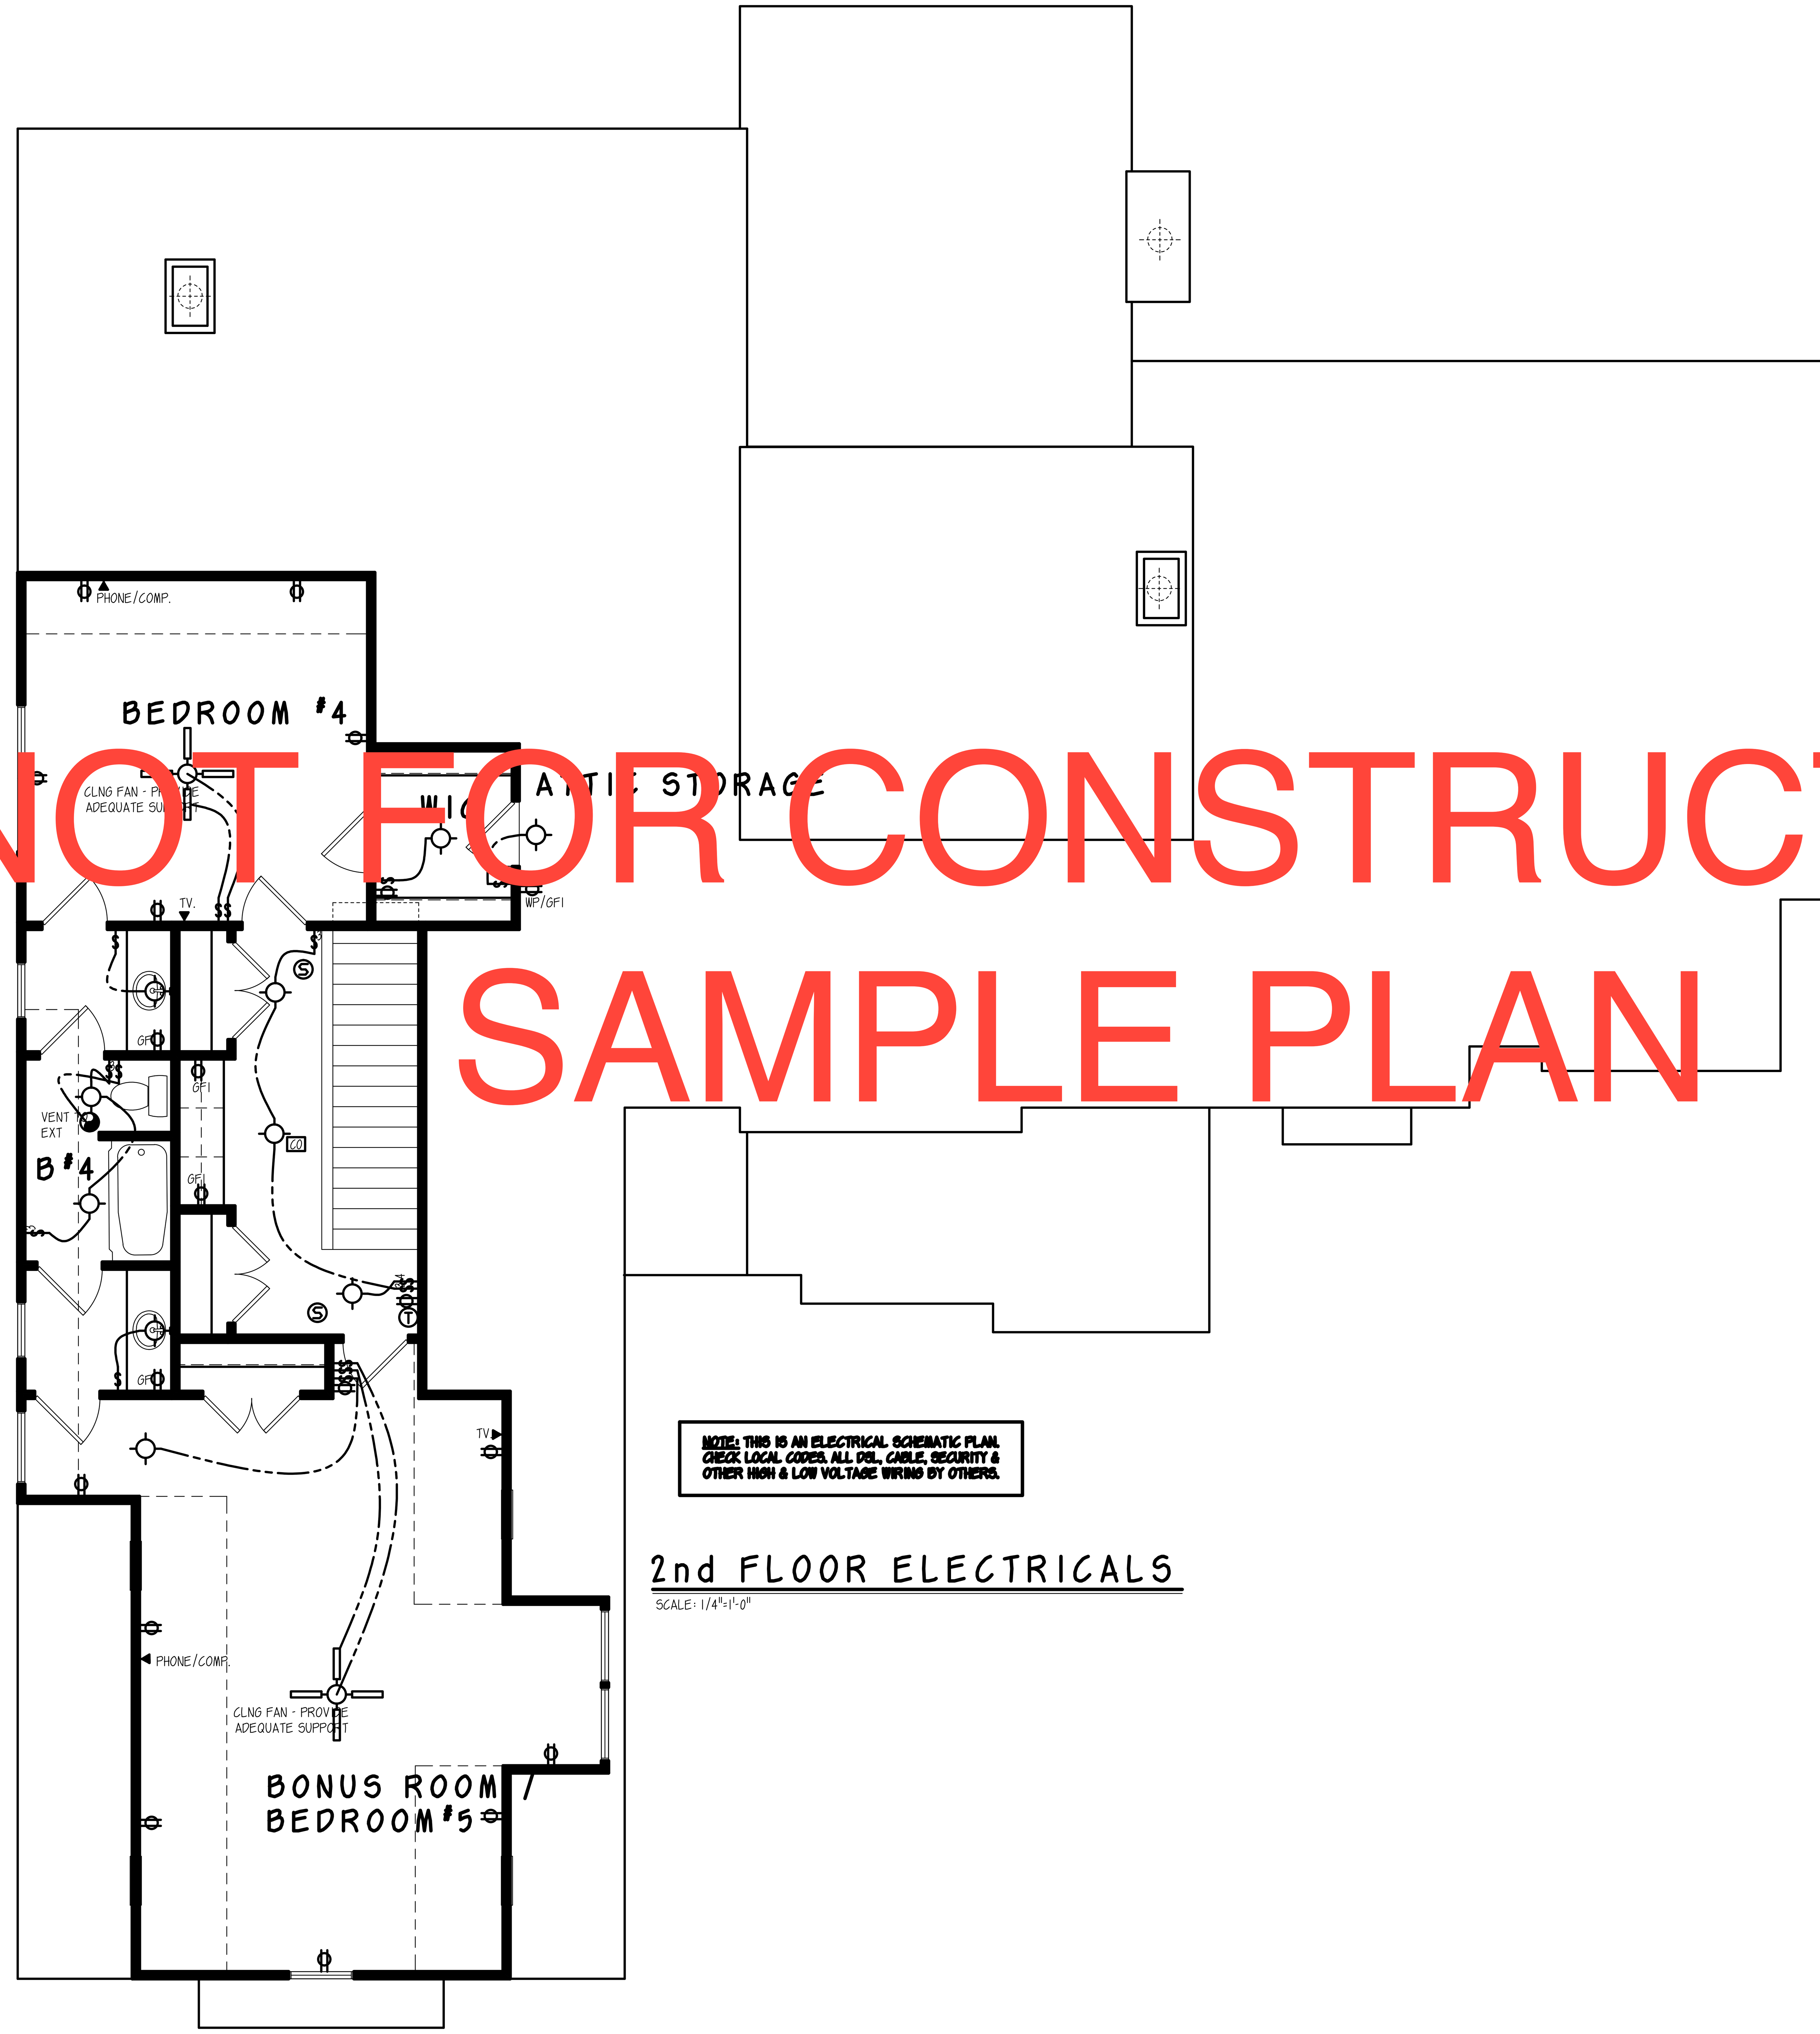

NOTE: THIS IS AN ELECTRICAL SCHEMATIC PLAN. CHECK LOCAL CODES. ALL DSL, CABLE, SECURITY & OTHER HIGH & LOW VOLTAGE WIRING BY OTHERS.

2nd FLOOR ELECTRICALS

SCALE: 1/4"=1'-0"

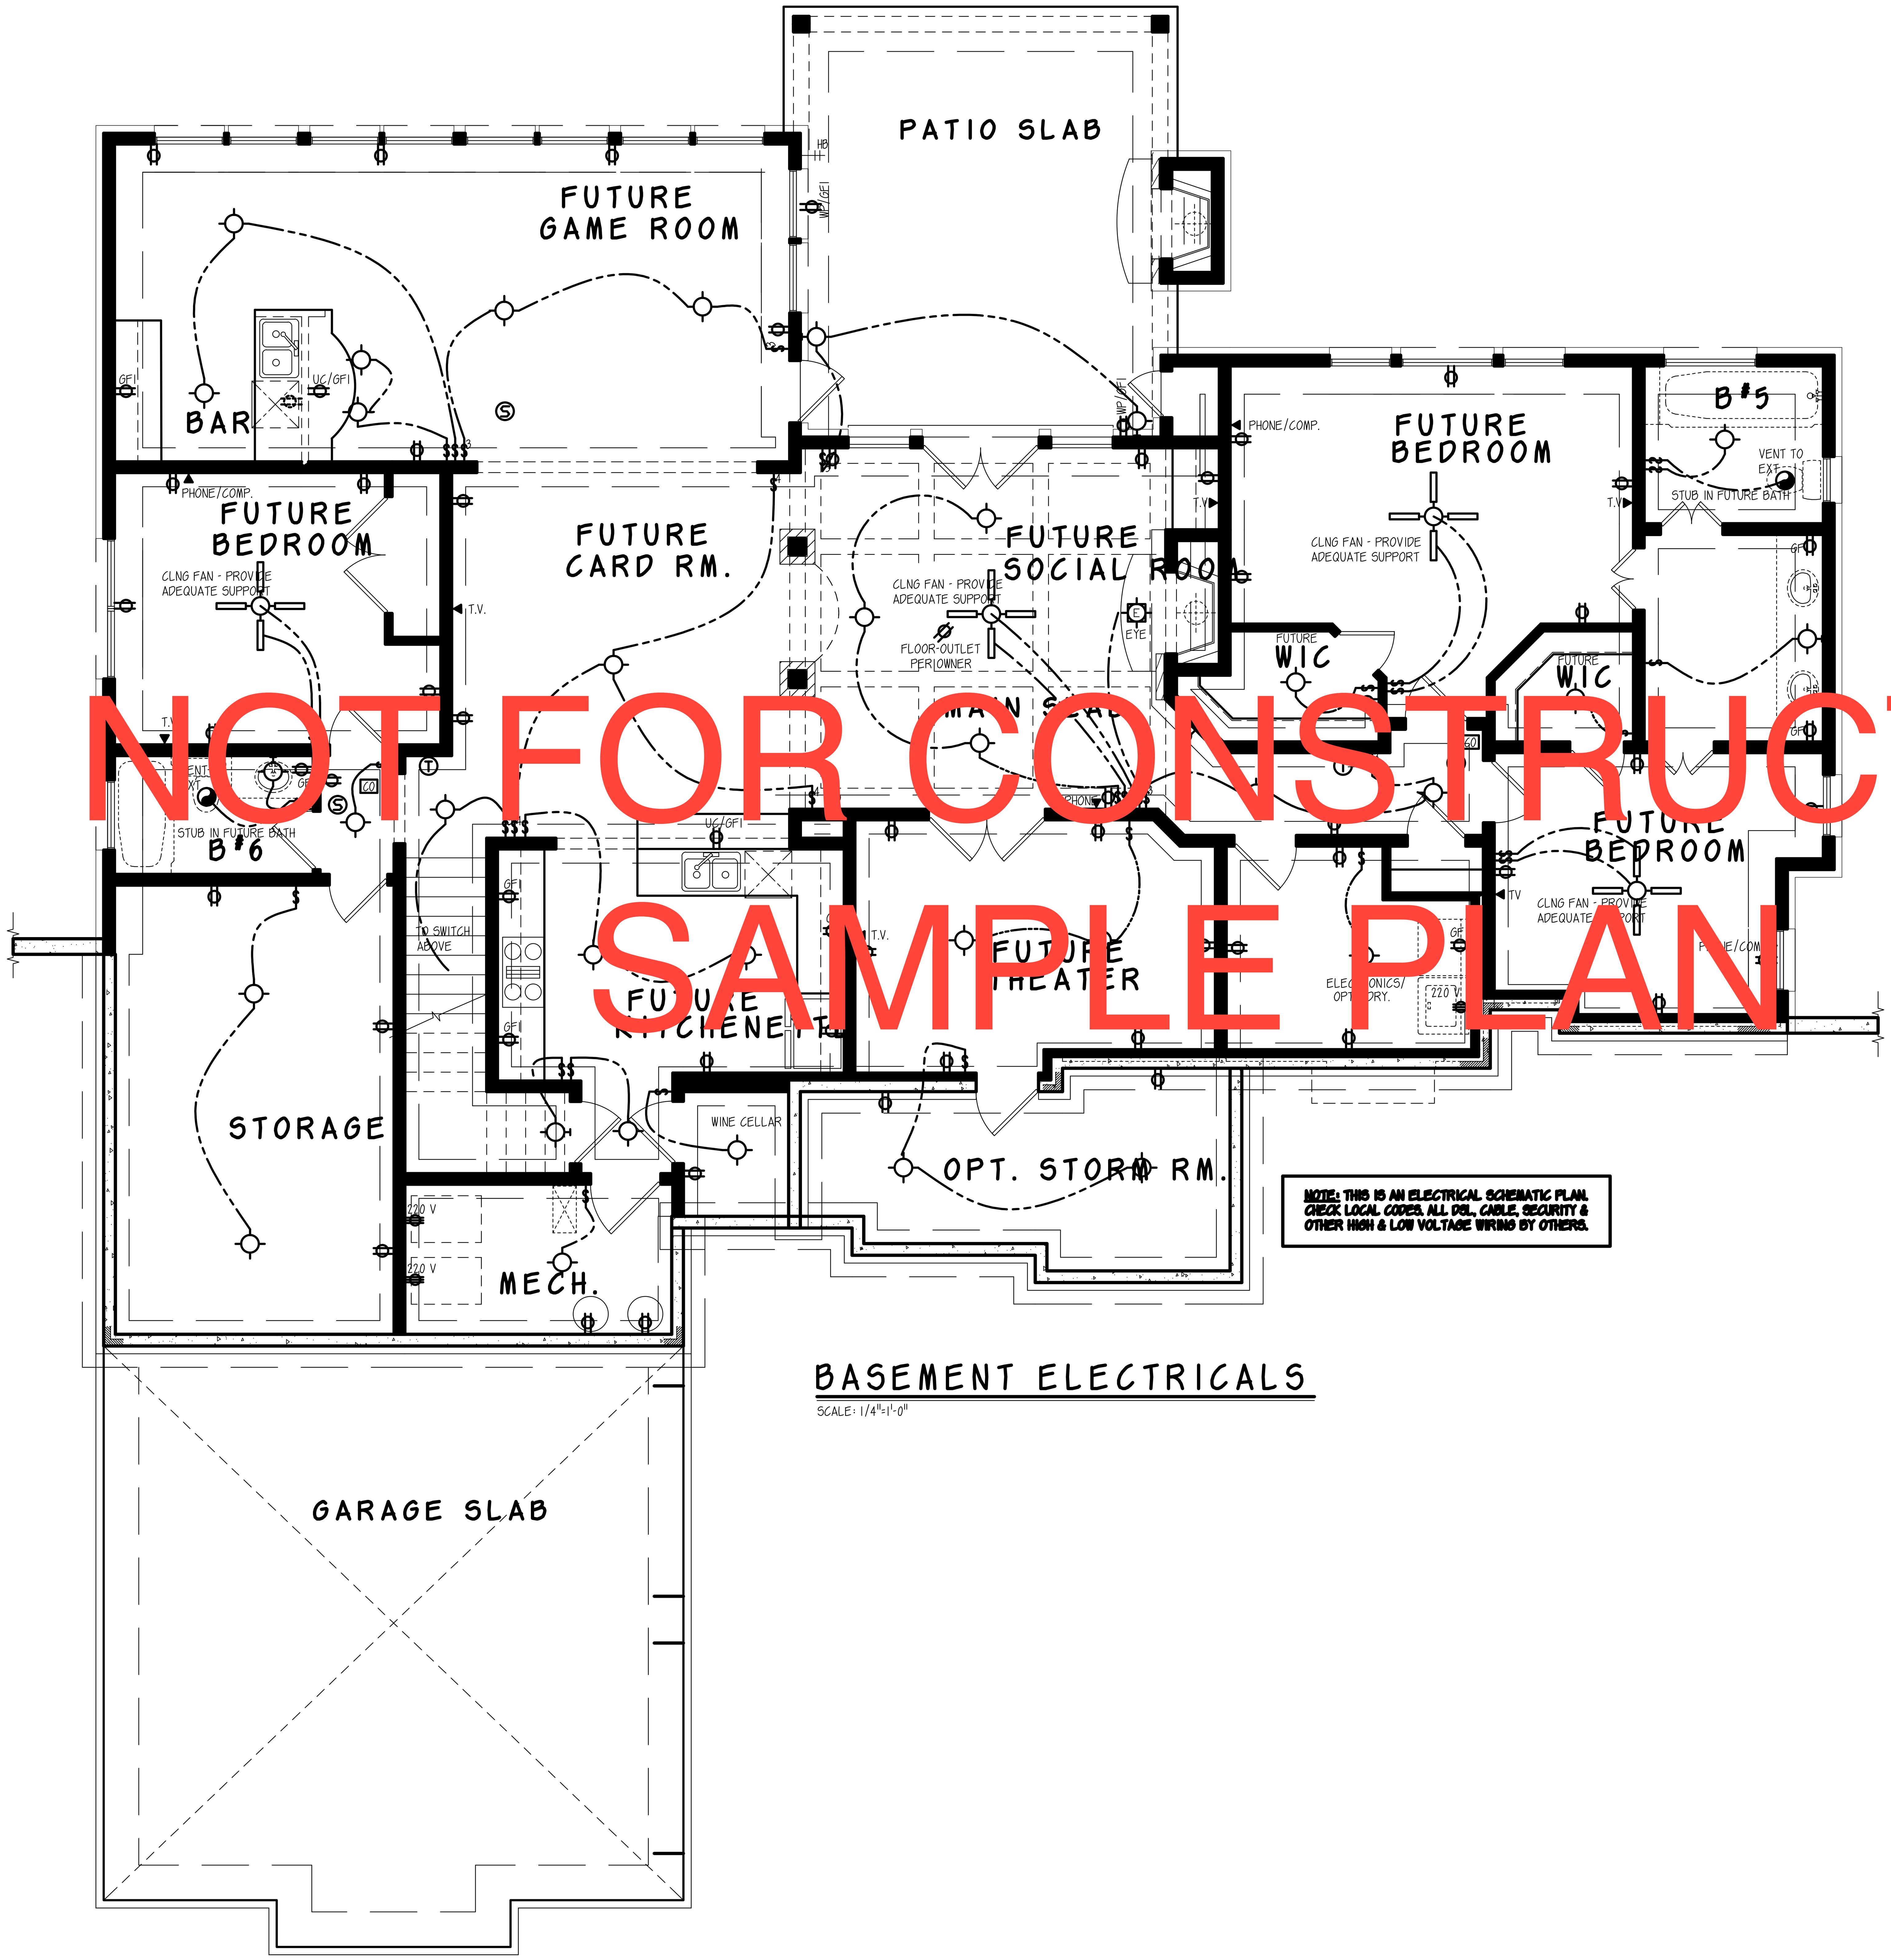

NOTE: THIS IS AN ELECTRICAL SCHEMATIC PLAN. CHECK LOCAL CODES. ALL DBL. CABLE, SECURITY & OTHER HIGH & LOW VOLTAGE WIRING BY OTHERS.

BASEMENT ELECTRICALS

SCALE: 1/4"=1'-0"